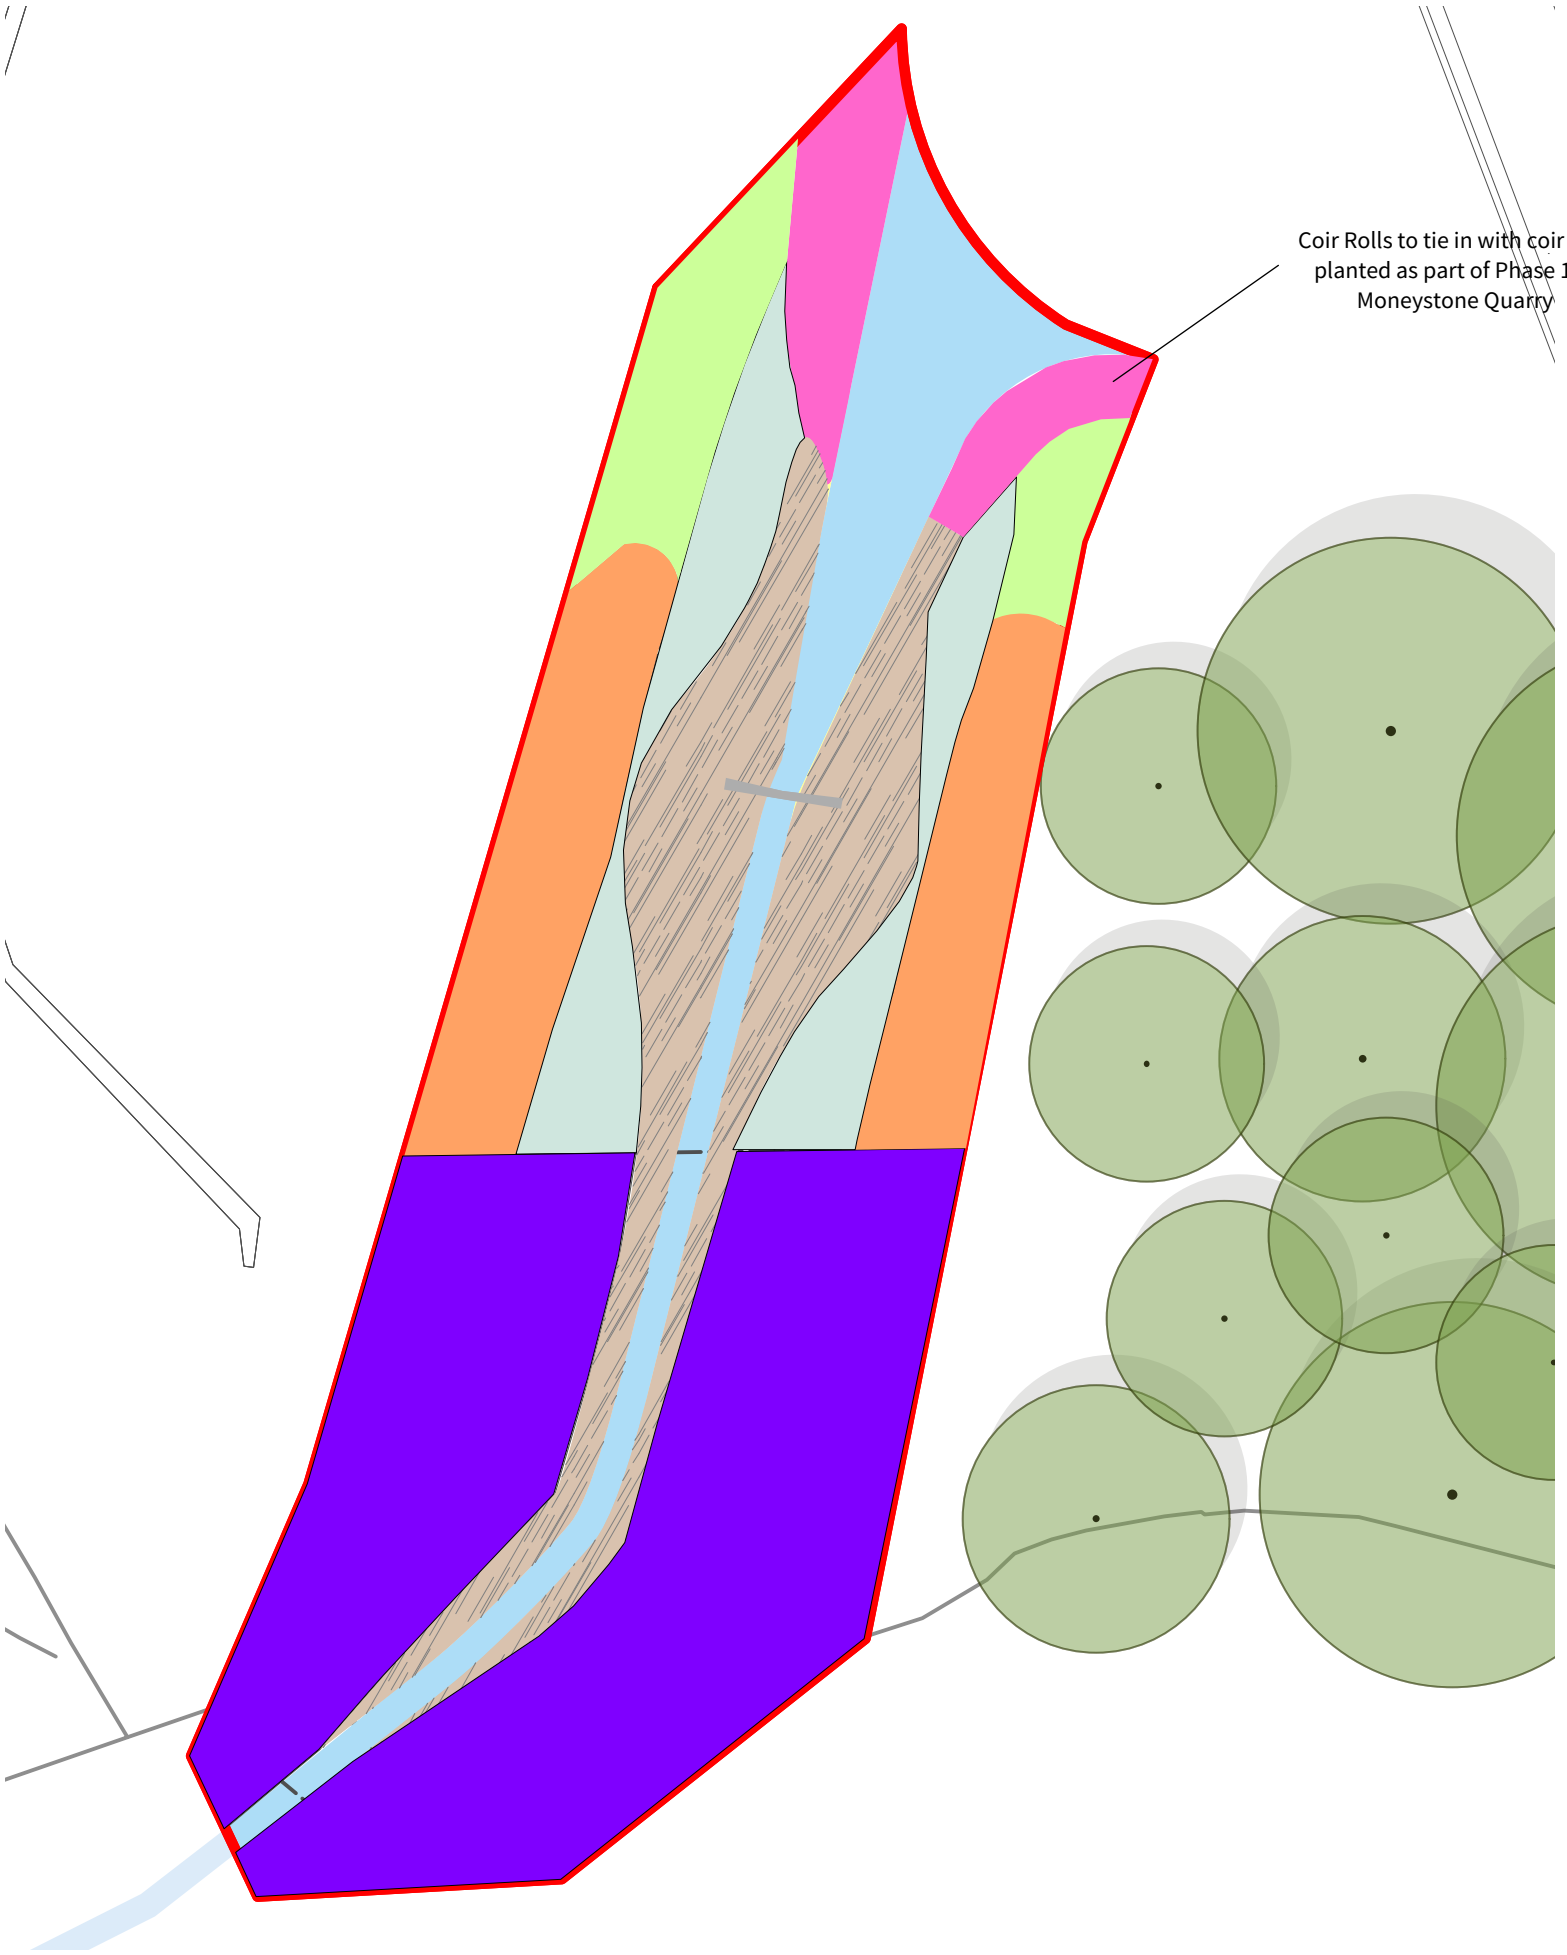

NOTE: Plan & schedule is subject to approval from Natural England.

Code	Planting Type	Species	Common name	Pot	Size: height	Density (m2)	Percentage	Girth	Notes	Quantity
P1	**Scrub planting mix.**									
		Corylus avellana	Hazel	Bareroot	60-80cm	2/m2	20%		1+2; Transplant - seed raised; branched; 3 breaks	Total area: 75m2
		Cornus sanguinea	Common dogwood	Bareroot	60-80cm	3/m2	20%		1+1; Transplant - seed raised; branched; 3 breaks	
		Viburnum opulus	Guelder rose	Bareroot	60-80cm	2/m2	10%		1+2; Transplant - seed raised; branched; 3 breaks	
		Rhamnus cathartica	Buckthorn	Bareroot	40-60cm	3/m2	10%		1+1; Transplant - seed raised; leader with laterals; 3 breaks	
		Dryopteris filix-mas	Male fern	3L	FULL POT	2/m2	10%			
		Galanthus nivalis	Snowdrop	BULB		75/m2	10%		To be spread throughout area	
P2	**Marginal planting mix to waterbodies.**									
	Marginal seed mix:	Meadow mixture for wetlands by Emorsgate Seeds (EM8)				Sowing rate: 4g/m2				Total area: 100m2
P3	**Pre-established Coir rolls**									
		Pre-established rolls with mature wetland plants by Salix Products or similar approved.				Each coir roll is 3m long			Specialist to recommend how many rolls are stacked on top of each other.	Total area: 55m2
P4	**Open grassland mix.**									
		Meadow mixture by Emorsgate Seeds (EG7)				5g/m2	100%			Total area: 60m2

KEY

Site boundary for outfall application

PLANTING TYPOLOGIES

Open grassland
Reference: P4

Scrub planting
Reference: P1

Marginal Seed Mix
Reference: P2

Pre-established coir rolls
Reference: P3

Area to re-colonise naturally and conform with strategy agreed with Natural England

TREE PLANTING

Existing Tree Planting

OTHER ITEMS

Exposed Rock Face
- **Detail**: Existing and proposed, subject to engineer's design

Revision	Date	Description	Drawn	Apprvd.
S1-P02	25.11.19	Planning	BM	MI
S1-P01	01.11.19	Planning	BM	MI

Client Laver Leisure (Oakamoor) Limited

Project Moneystone Quarry

Drg Title Outfall Area Planting Plan & Schedule

Created on	Created by	Approved by
01.11.19	BM	MI

Scale	Size	Workstage
1:250	A3	Planning

Drg No.	Suitability	Revision
1088.4-PLA-00-XX-DR-L-0008	S1	P02

Planit I.E. Limited
E: info@planit-ie.com W: planit-ie.com
MANCHESTER
2 Back Grafton St , Altrincham, WA14 1DY
T: 0161 928 9281
LONDON
Unit 6 Waterside, 44-48 Wharf Road, London, N1 7UX
T: 0207 253 5678
LIVERPOOL
Tempest 5.3, 12 Tithebarn Street, Liverpool, L2 2DT
T: 0151 363 1230

THIS DRAWING IS COPYRIGHT PROTECTED AND MAY NOT BE REPRODUCED IN WHOLE OR PART WITHOUT WRITTEN AUTHORITY FROM THE OWNER.

NOTES:
1. Drawing not to be used for construction.
2. All dimensions are in millimetres unless otherwise stated.
3. This drawing must be read with the relevant detailed drawings.

© Planit I.E. Limited