SECTION AA - EXISTING

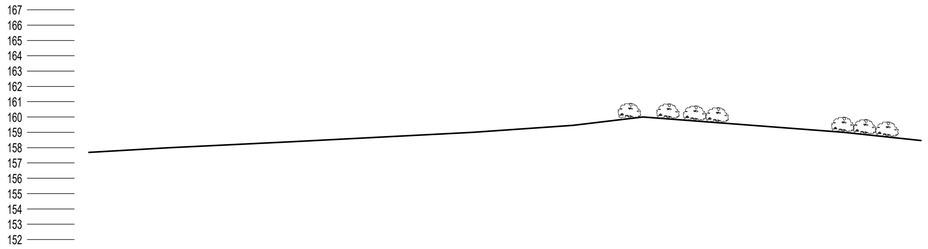

SECTION AA - PROPOSED

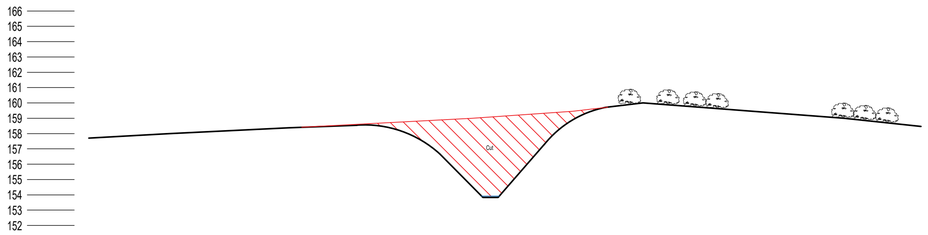

SECTION BB - EXISTING

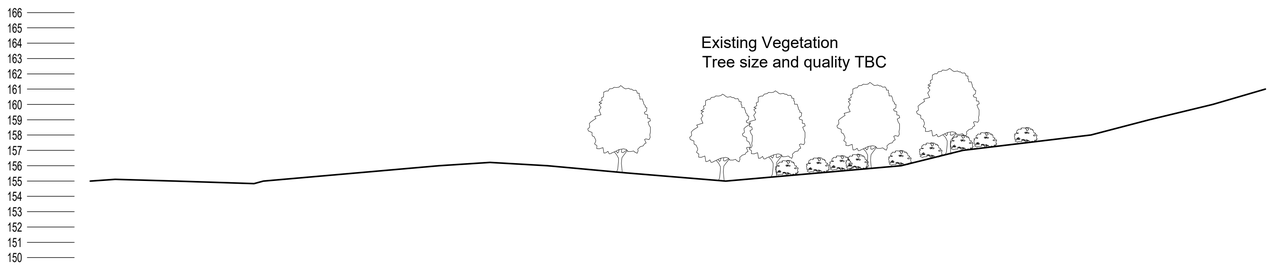

SECTION BB - PROPOSED

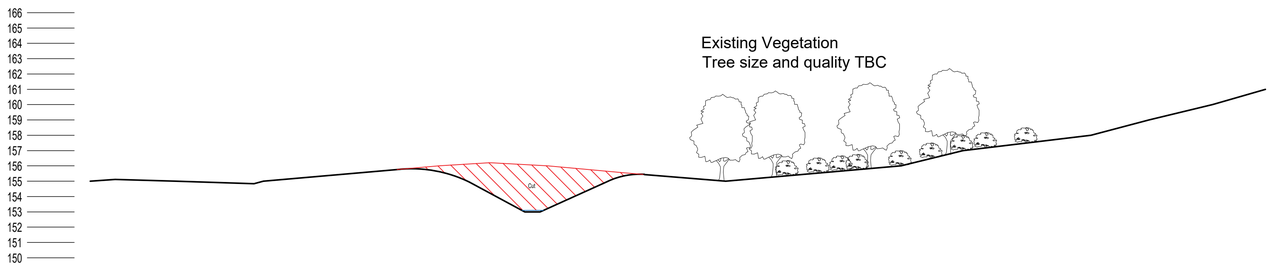

KEY PLAN 1:500@A1

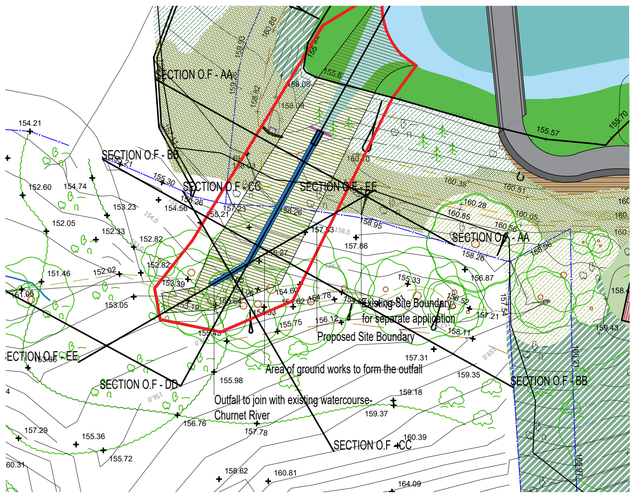

0 5 10 15 20.M

0.M 20.M

Revision	Description	Date
1	SECTION CC MOVED TO OF-226	08.10.19

NB DA Architects

www.nbda-architects.co.uk Tel 01625 575550

Client LAVER LEISURE

Project MONEYSTONE QUARRY

Drawing OUTFALL AREA GA SECTIONS AA-BB

Drawing No. 1733-OF-225 Revision 1

Scale 1:200@A1 Date 02.10.19 Drawn TJF

A1 Drawing