

SIDE ELEVATION

REAR ELEVATION

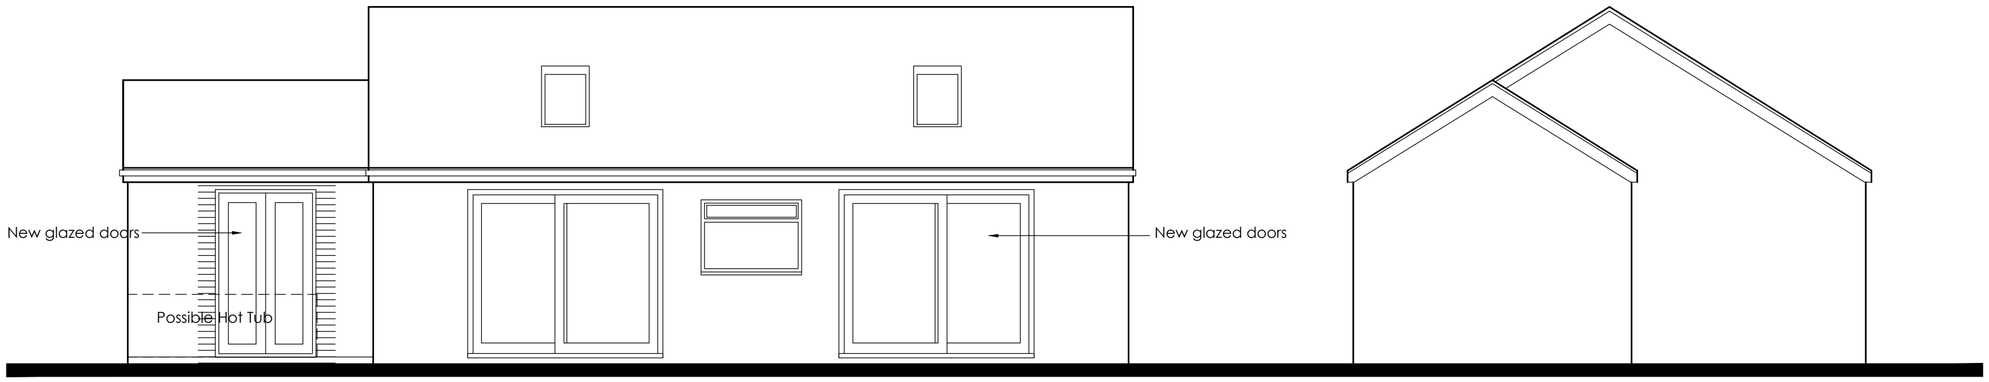

FRONT ELEVATION

SIDE ELEVATION

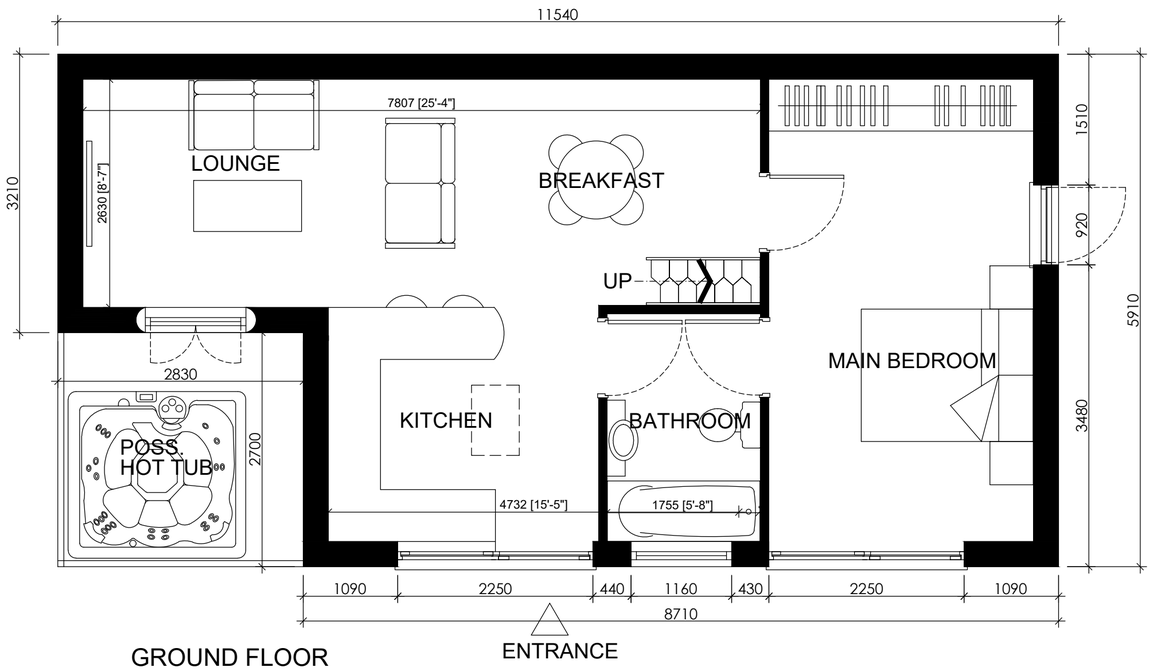

GROUND FLOOR

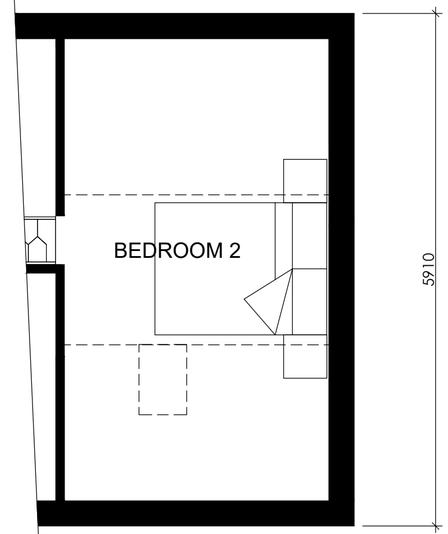

FIRST FLOOR

REV:	DESCRIPTION:	NAME:

APPLICANT:

MR A. Mellor

PROJECT:

PROPOSED CONVERSION OF GARAGE IN TO HOLIDAY ACCOMMODATION AT HIGHFIELD HOUSE, SCHOOL LANE, LONGSDON ST9 9QS

TITLE:

PROPOSED HOLIDAY LET PLANNING DRAWING

DRAWING No:	REV:
5763-PD-03	
DATE:	SCALE:
NOV 2019	1:50