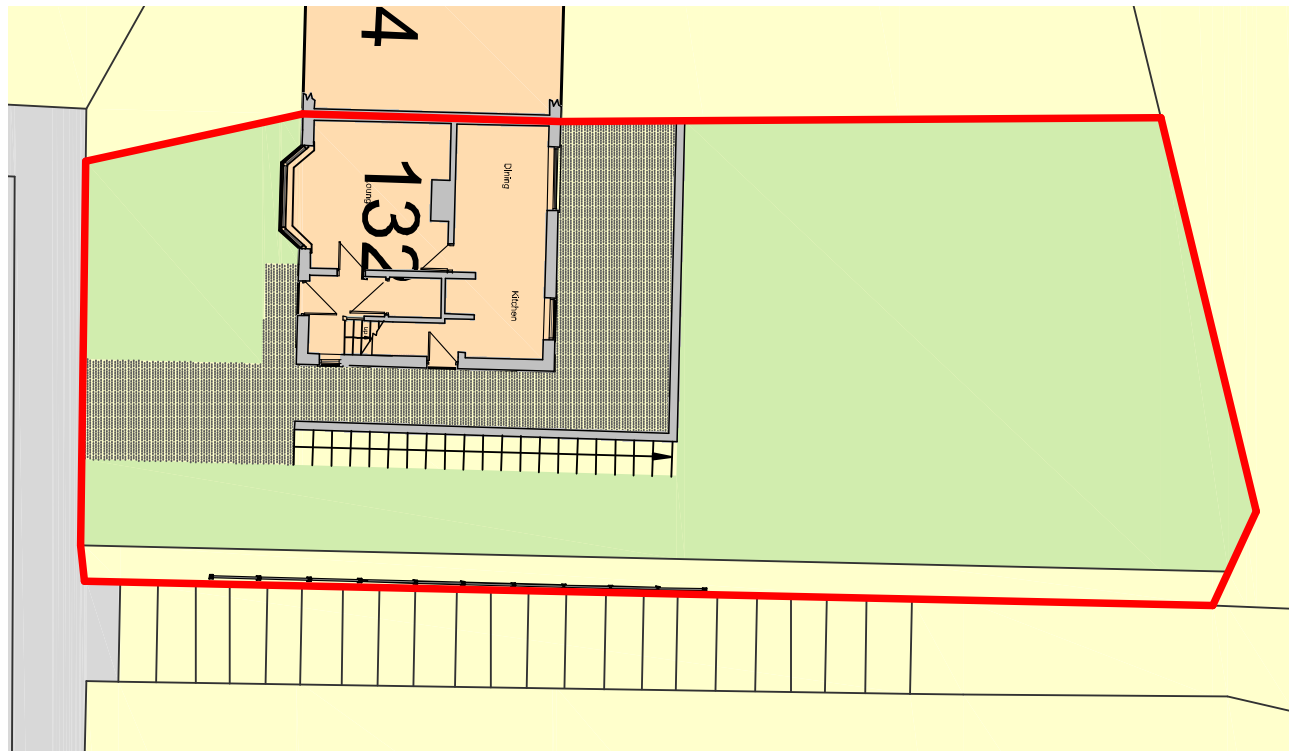

Site Plan as Existing

Scale 1:200

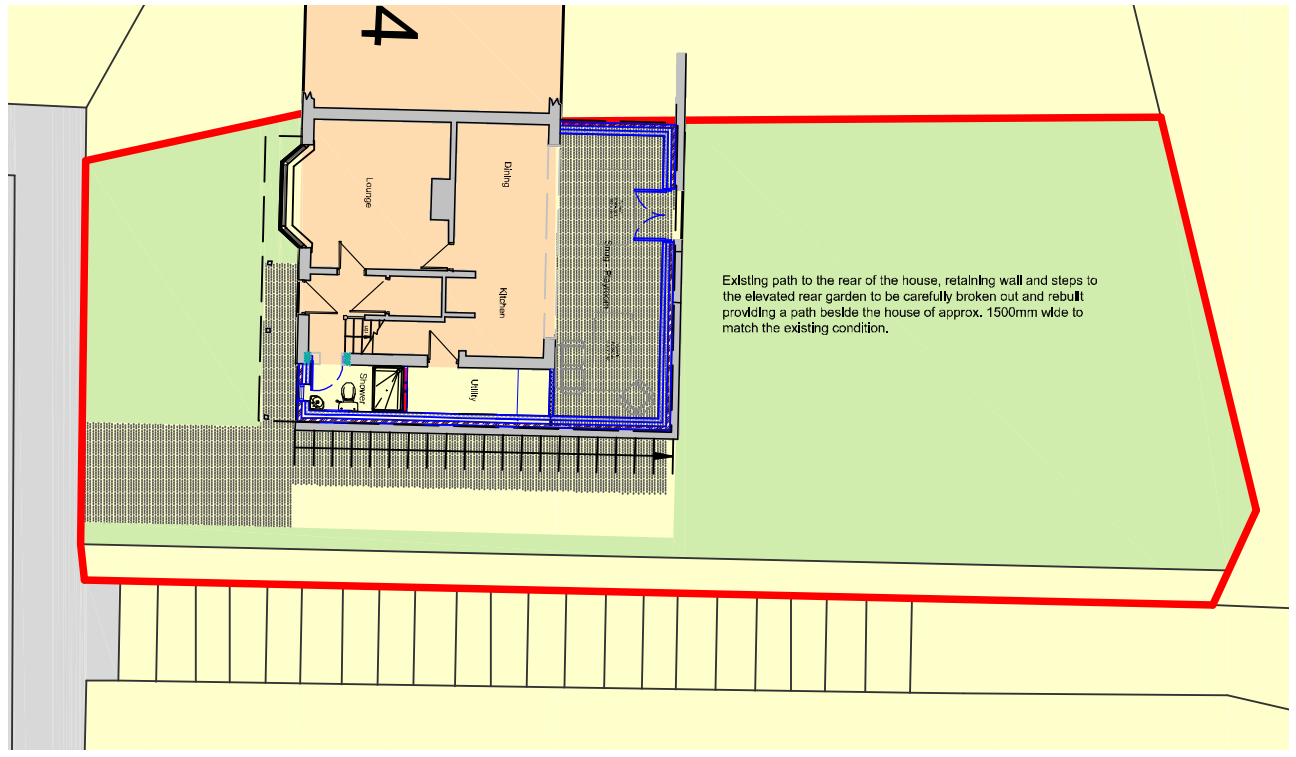

Site Plan as Proposed

Scale 1:200

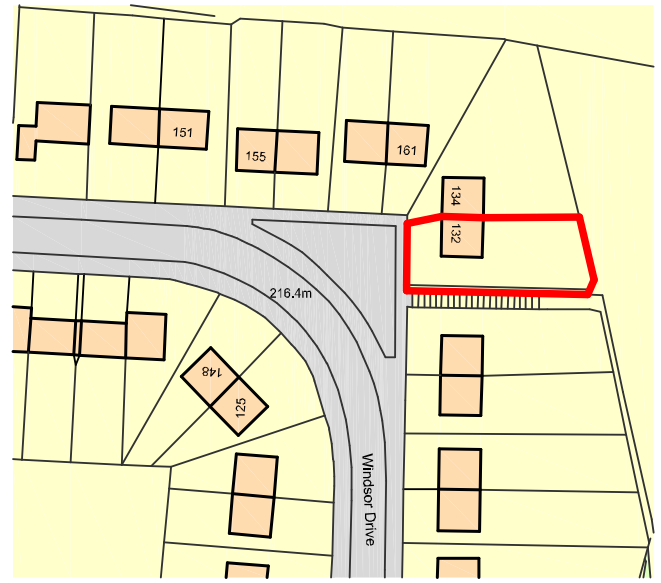

Metres

10 20 30 40 50 60 70 80 90 100

SCALE 1:1250

Site Location Plan

Scale 1:1250

N

DBD Architectural Consultancy Ltd ©2015

1. Copyright is vested with DBD Architectural Consultancy Ltd.

2. All dimensions to be checked on site before proceeding.

3. Contractor to check/adjust dimensions of new work to suit existing conditions.
Do not assume existing structure or details are plumb, square or level.

4. Contractor must notify the architect of any discrepancies before proceeding.

5. All drawings to be read in conjunction with all other consultants drawings and specs.

Rev	Date	Description
B	22-11-19	Amendments made to suit clients comments
A	20-11-19	Amendments made to suit clients comments

DBD Architectural Consultancy

DBD Architectural Consultancy Ltd
50 Broad Street, Leek,
Staffordshire, ST13 5NS
01538 383118
mail@dbdconsultants.co.uk
www.dbdconsultants.co.uk

Mr Ian Lloyd
132 Windsor Drive
Leek
Client

Proposed single storey side extension
Project

Title
Site location plan, Site Plans existing and proposed

Stage: Planning		
Size: A3	Date: 20.04.15	Job No: 1519-100
Scale: 1:200		
Drawing Number: PL 01B		