KEY:

01- TILES TO MATCH EXISTING
02- SMOOTH WHITE RENDER
03- WINDOWS TO MATCH EXISTING
04- FACING BEST BRICK TO MATCH
05- ALUMINIUM FRAMED DOORS
06- WINDOWS TO MATCH. OBSCURE GLAZED.
07- MARLEY MODERN EDGMERE SMOOTH GREY TILES
08 - OAK FRAMED PORCH TO MATCH TUDOR PANELLING

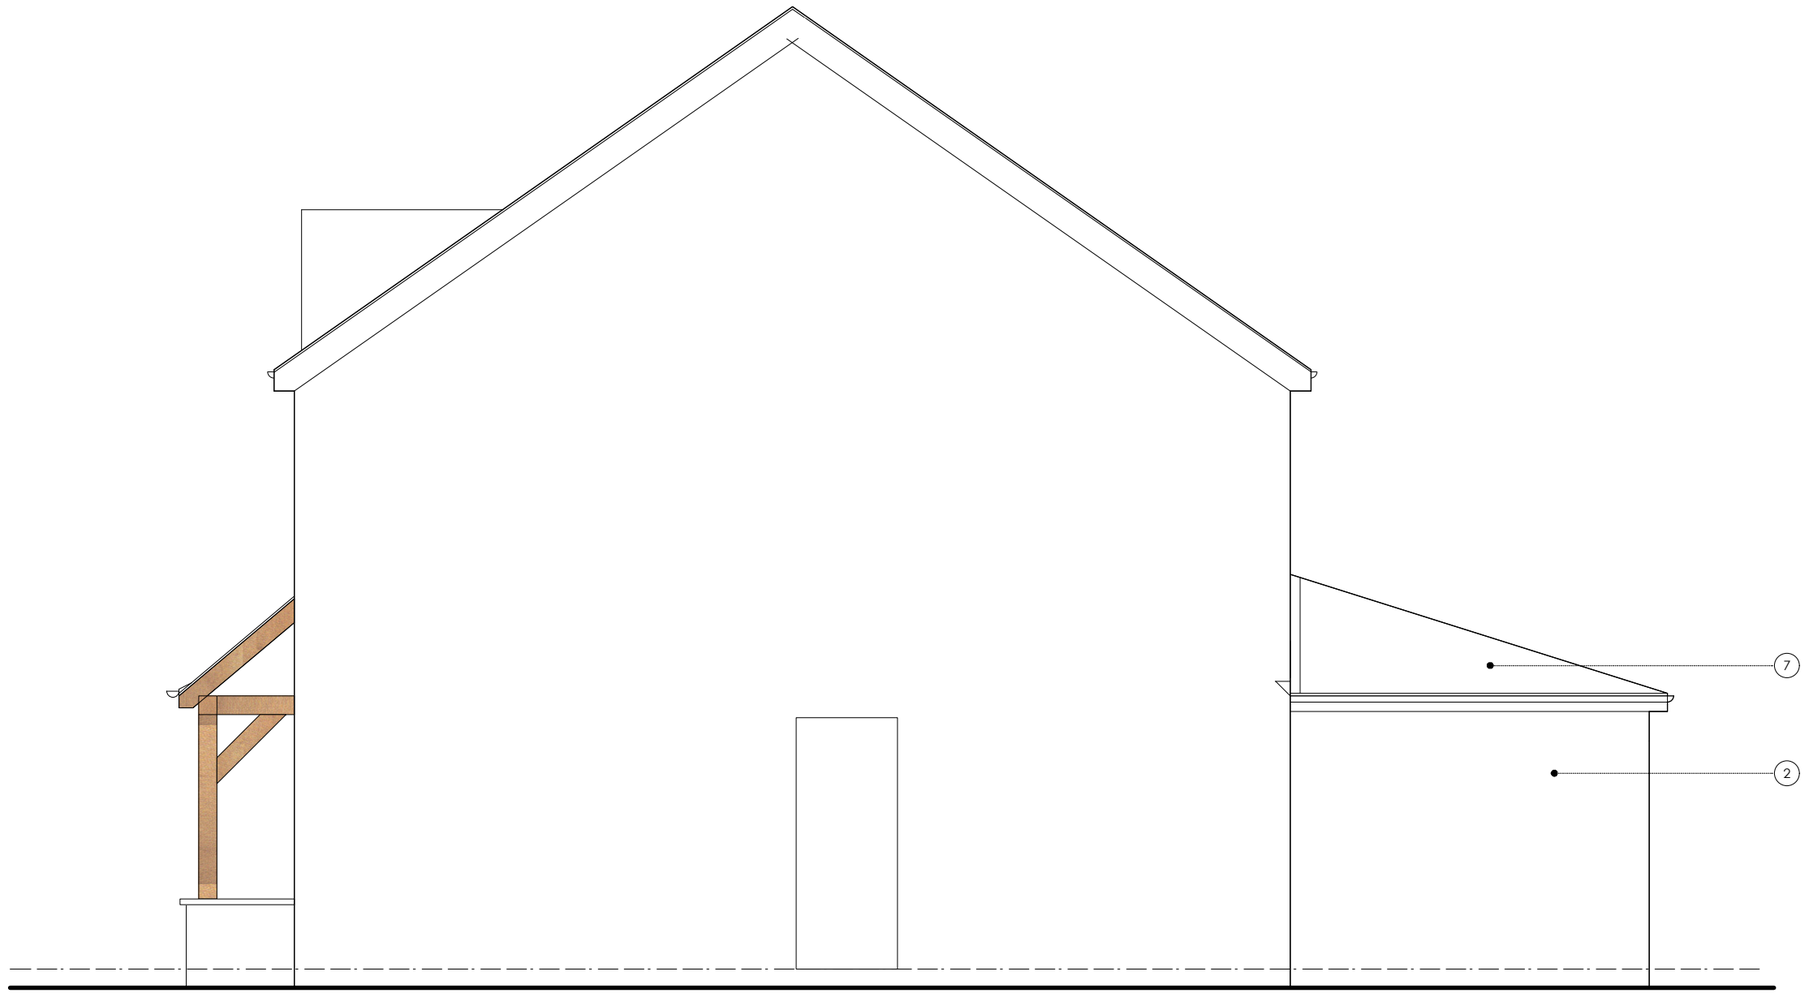

North

Project Title
MR & MRS BOB HODGETTS
EXTENSIONS AND ALTERATIONS AT:
91 MEIGH RD, ASHBANK, ST2 9QJ

Drawing Title
SIDE ELEVATION TO NO.93

Status
PLANNING CONDITION DISCHARGE

Scale
1:50 @A3

Date
MAY 2019

Job No.
0568

Drawing Number
568_GA_P-004

Revision

CHRIS RALPHS | ARCHITECTS
Windsor House | 5a King Street | Newcastle | Staffs | ST5 1EH
T +44(0)1782 479 599
E info@chrisralphsarchitects.com
W www.chrisralphsarchitects.com
Registered in England. no. 07303969