ROB*ert* L FORD

private architectural practitioner and rural development consultant

PARKSIDE PARK ROAD LEEK STAFFORDSHIRE ST13 8JT

robiford@btopenworld.com / 01538 398290 / 07969 68 68 86

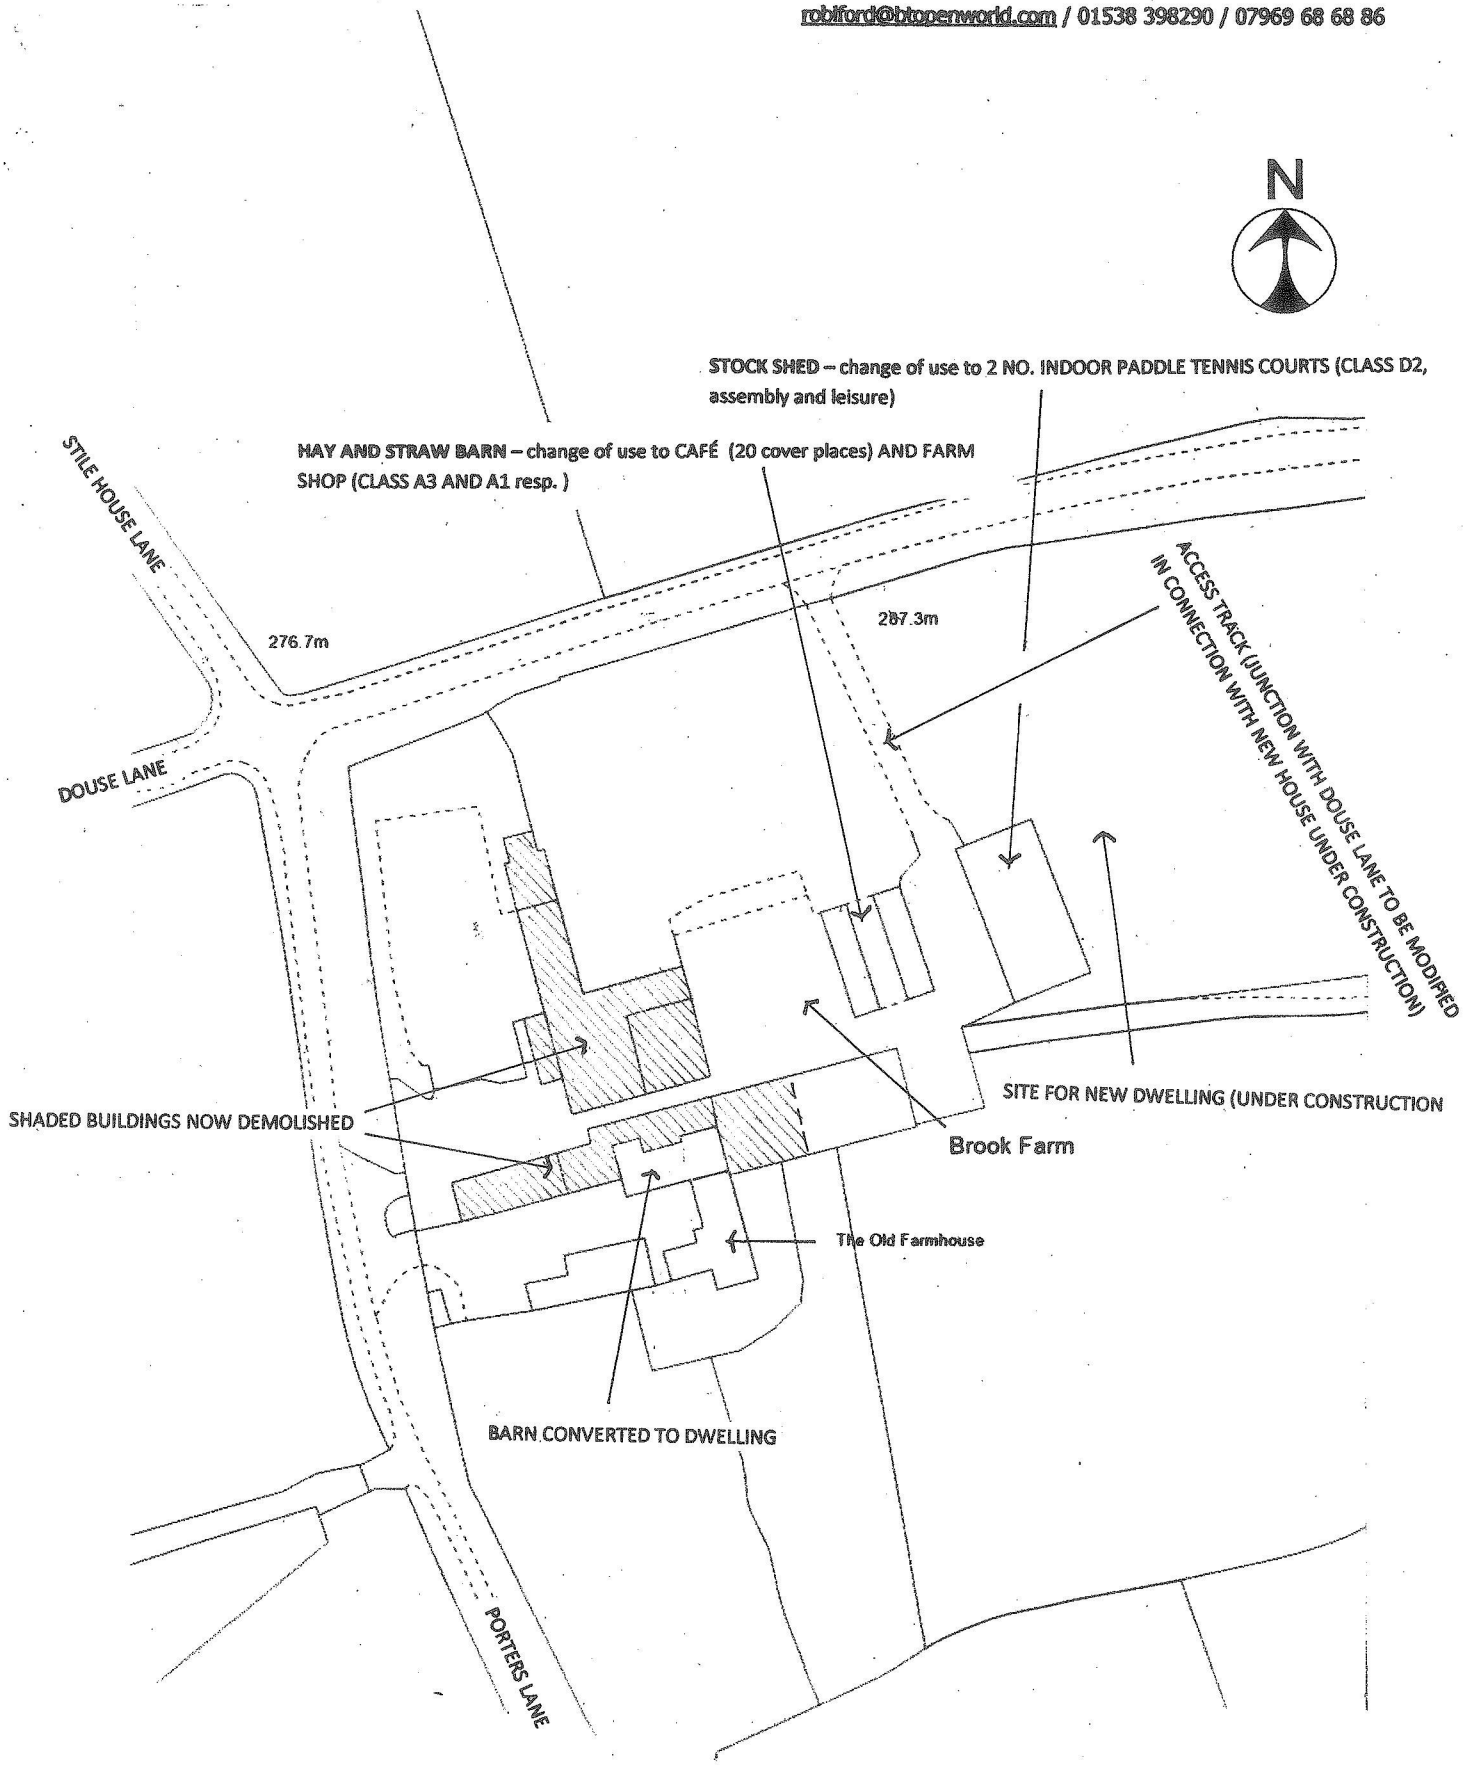

DRAWING NO. BDB 01 SITE LOCATION scale 1:1250 at A4

PROPOSED CHANGE OF USE OF AGRICULTURAL BUILDINGS TO FLEXIBLE COMMERCIAL USES AT BROOK FARM DOUSE LANE BRADNOP ST13 7NG

NOV 2019