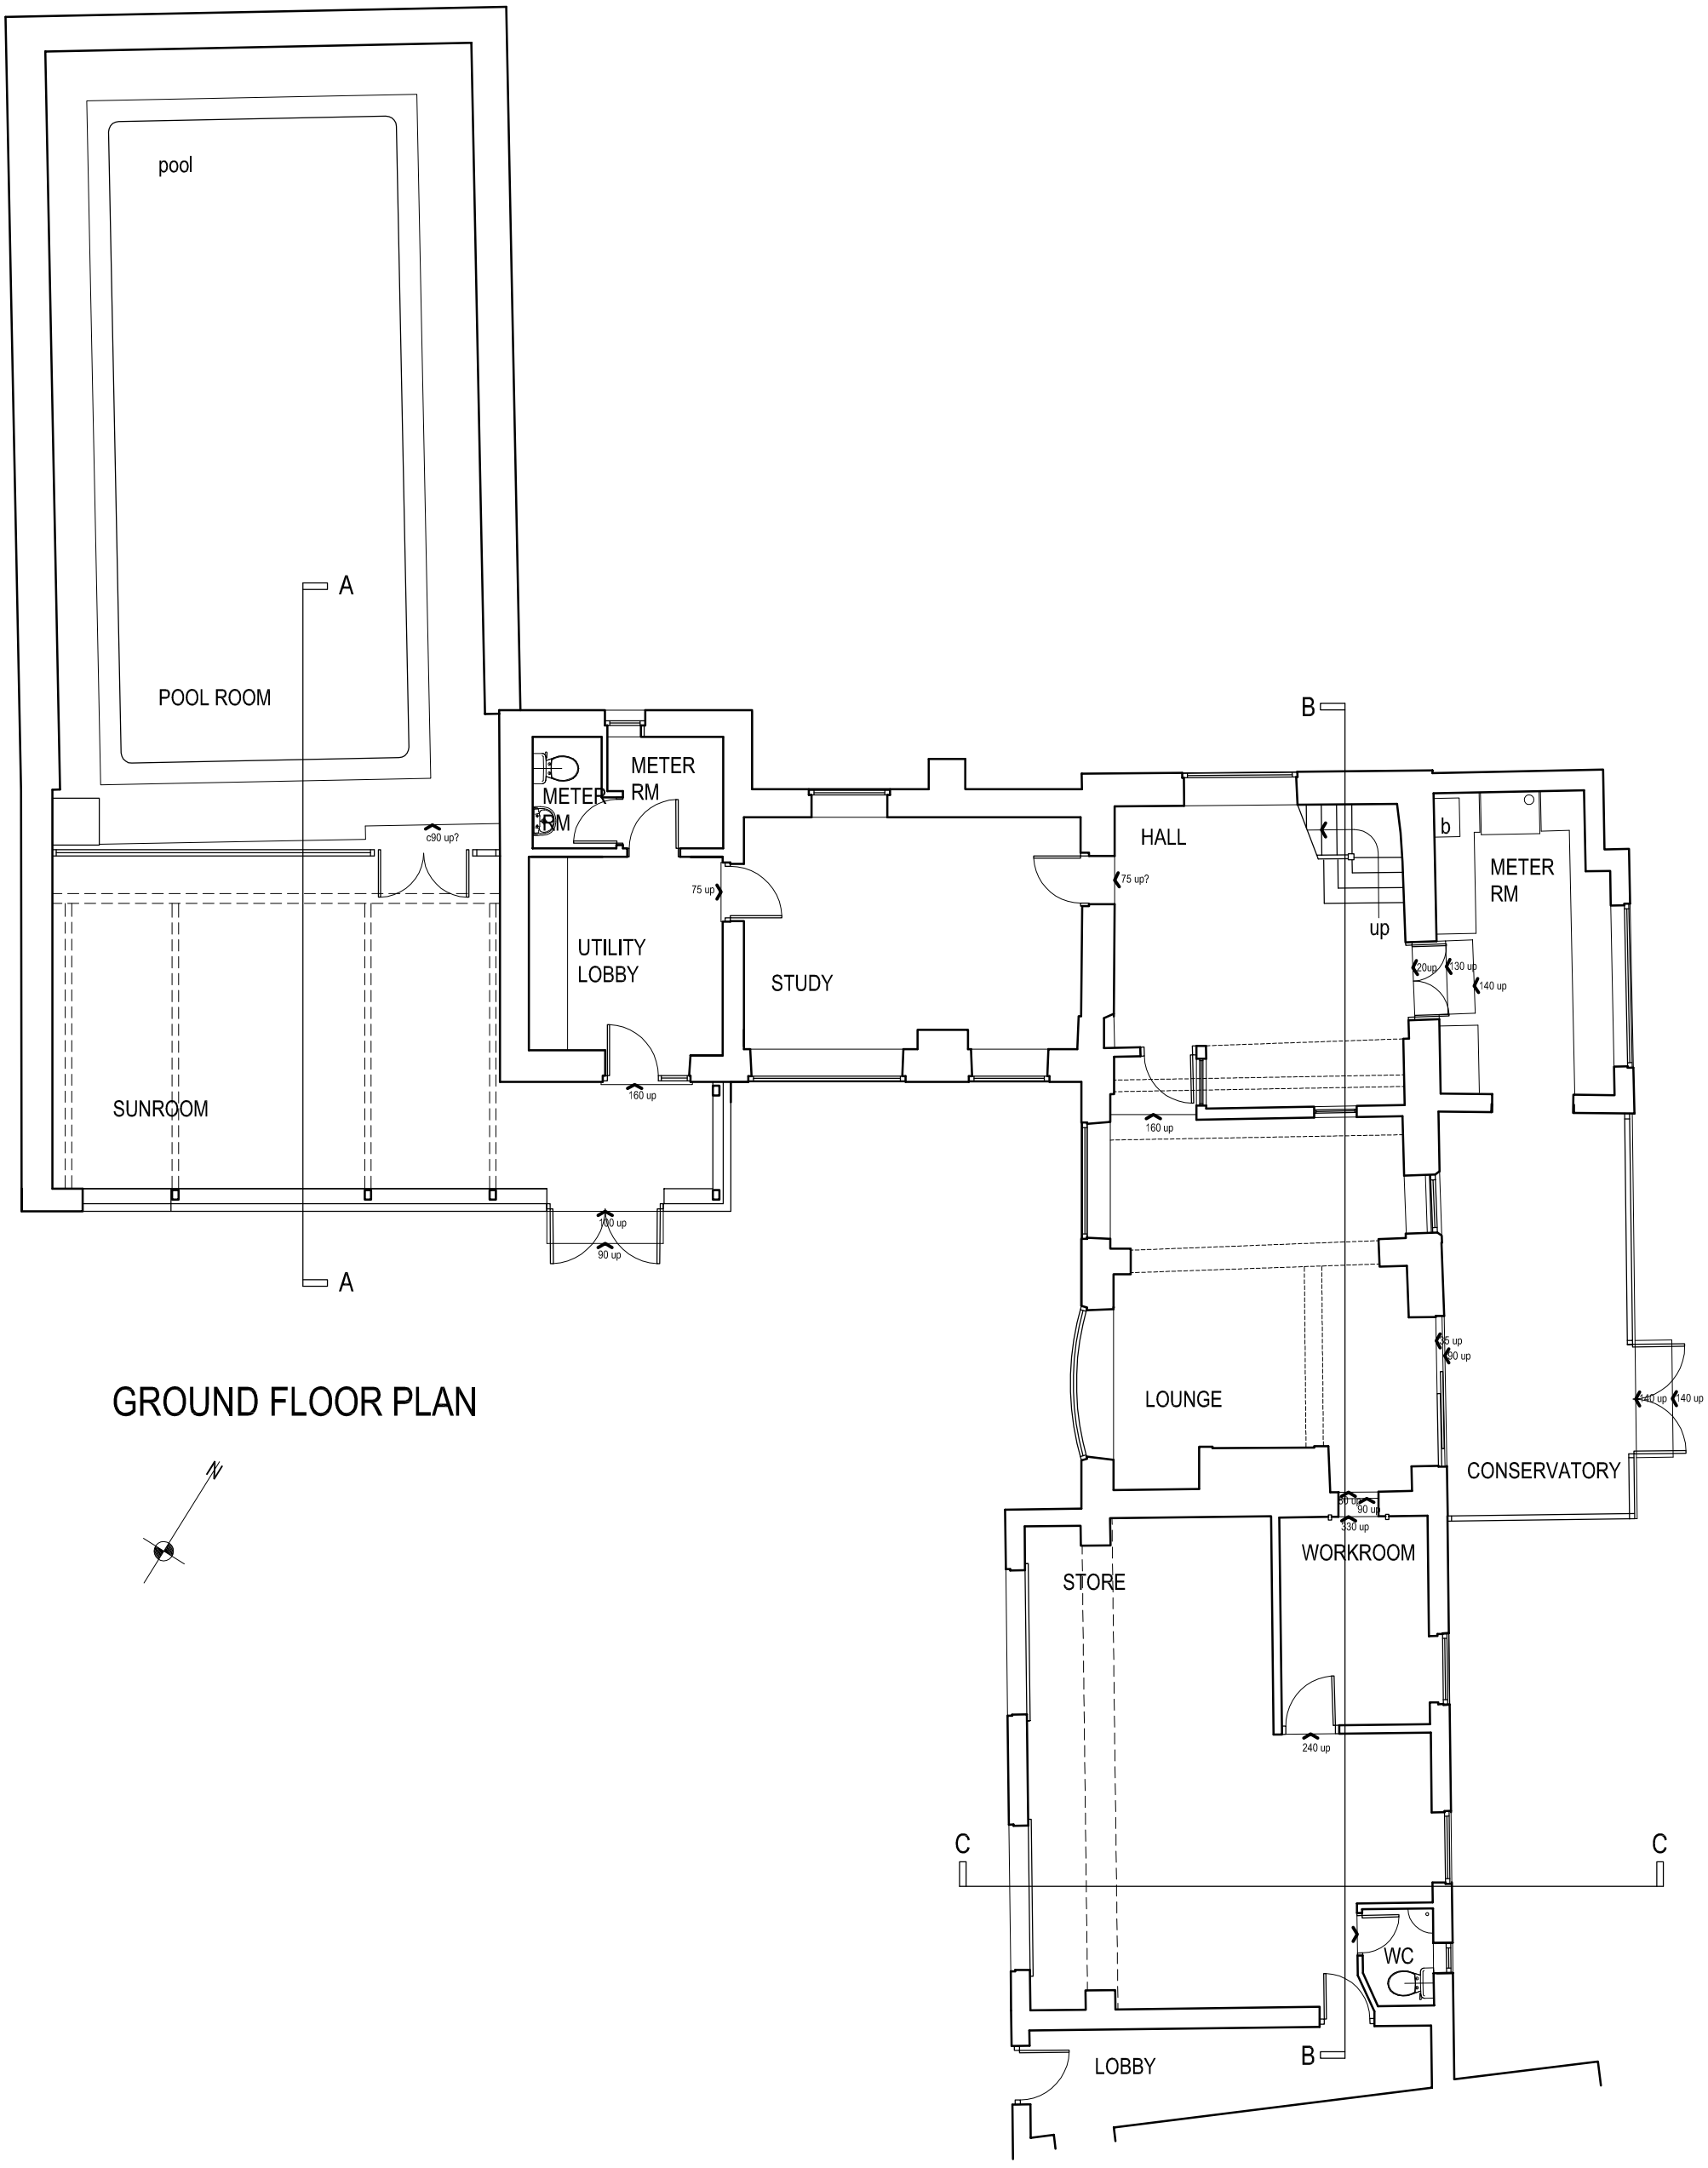

GROUND FLOOR PLAN

0 1 2 3 4 5m

job	Ditchway Farm, Rushton Spencer Extension and Alterations			
title	GF Plan as Existing			
date 05.08.19	scale 1/100 @ A3	drawn by ..	dwg. no. DF-01	rev. .

Ian Ankers architecture
Building and Design Consultants
Ryecroft Farm, Rushton Spencer, Macclesfield, SK11 0RP
t 01260 546944
e ian@ianankers.co.uk
w www.ianankers.co.uk