Revisions		
A	Rooflights added to Pool Room; bay window to lounge rev	19.09.19
B	Plant Room enlarged; porch and windows rev	26.11.19



FRONT ELEVATION (SE)



SIDE ELEVATION (SW)

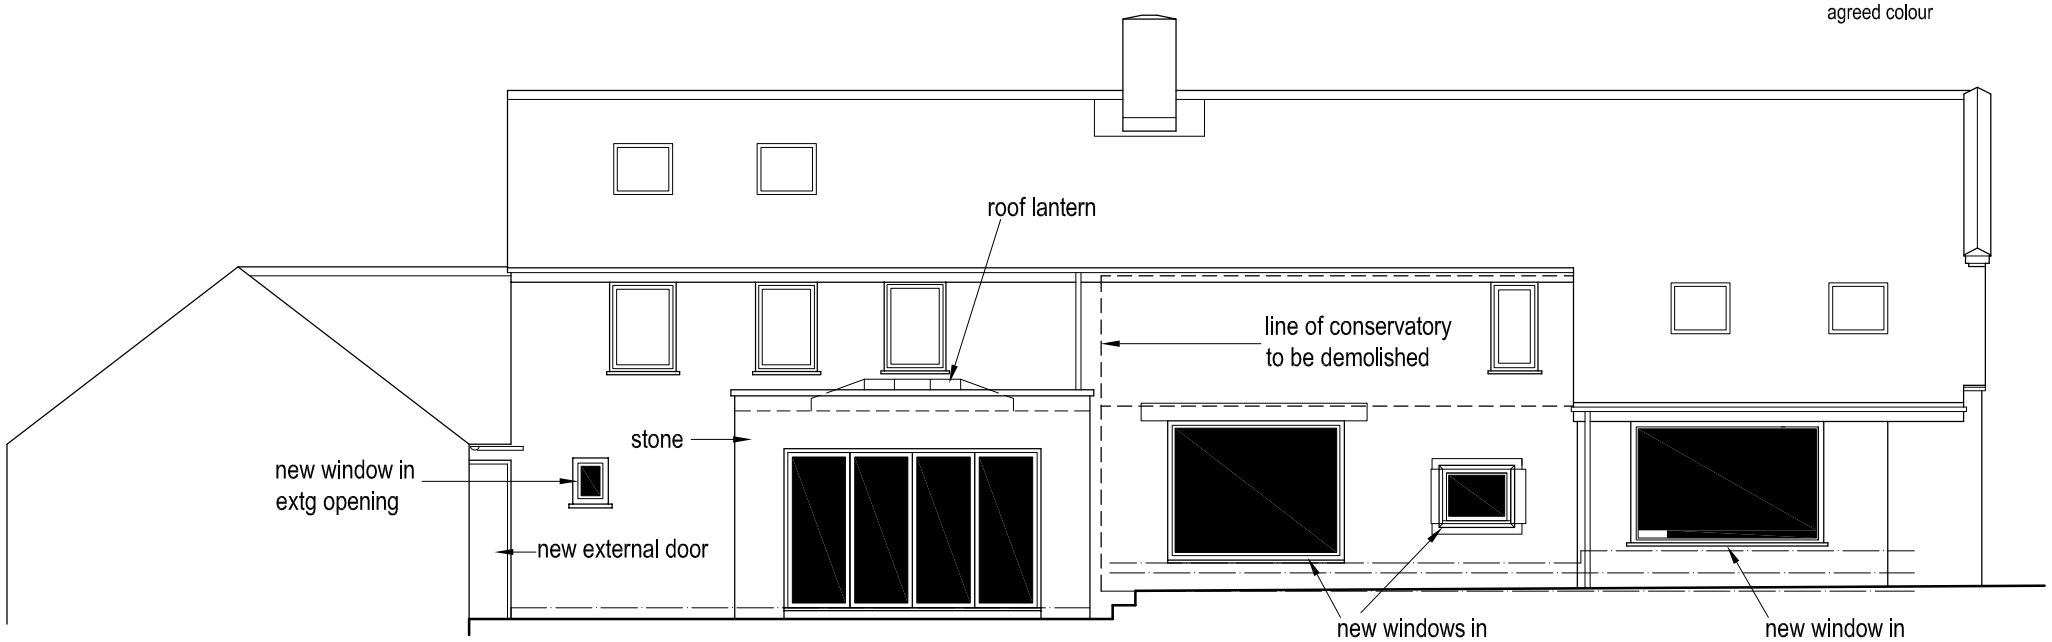

SIDE ELEVATION (NE)

0 1 2 3 4 5m

job	Ditchway Farm, Rushton Spencer Extension and Alterations			
title	Elevations as Proposed			
date 16.09.19	scale 1/100 @ A3	drawn by ..	dwg. no. DF-05	rev. B

Ian Ankers architecture
Building and Design Consultants
Ryecroft Farm, Rushton Spencer, Macclesfield, SK11 0RP
t 01260 546944
e ian@ianankers.co.uk
w www.ianankers.co.uk