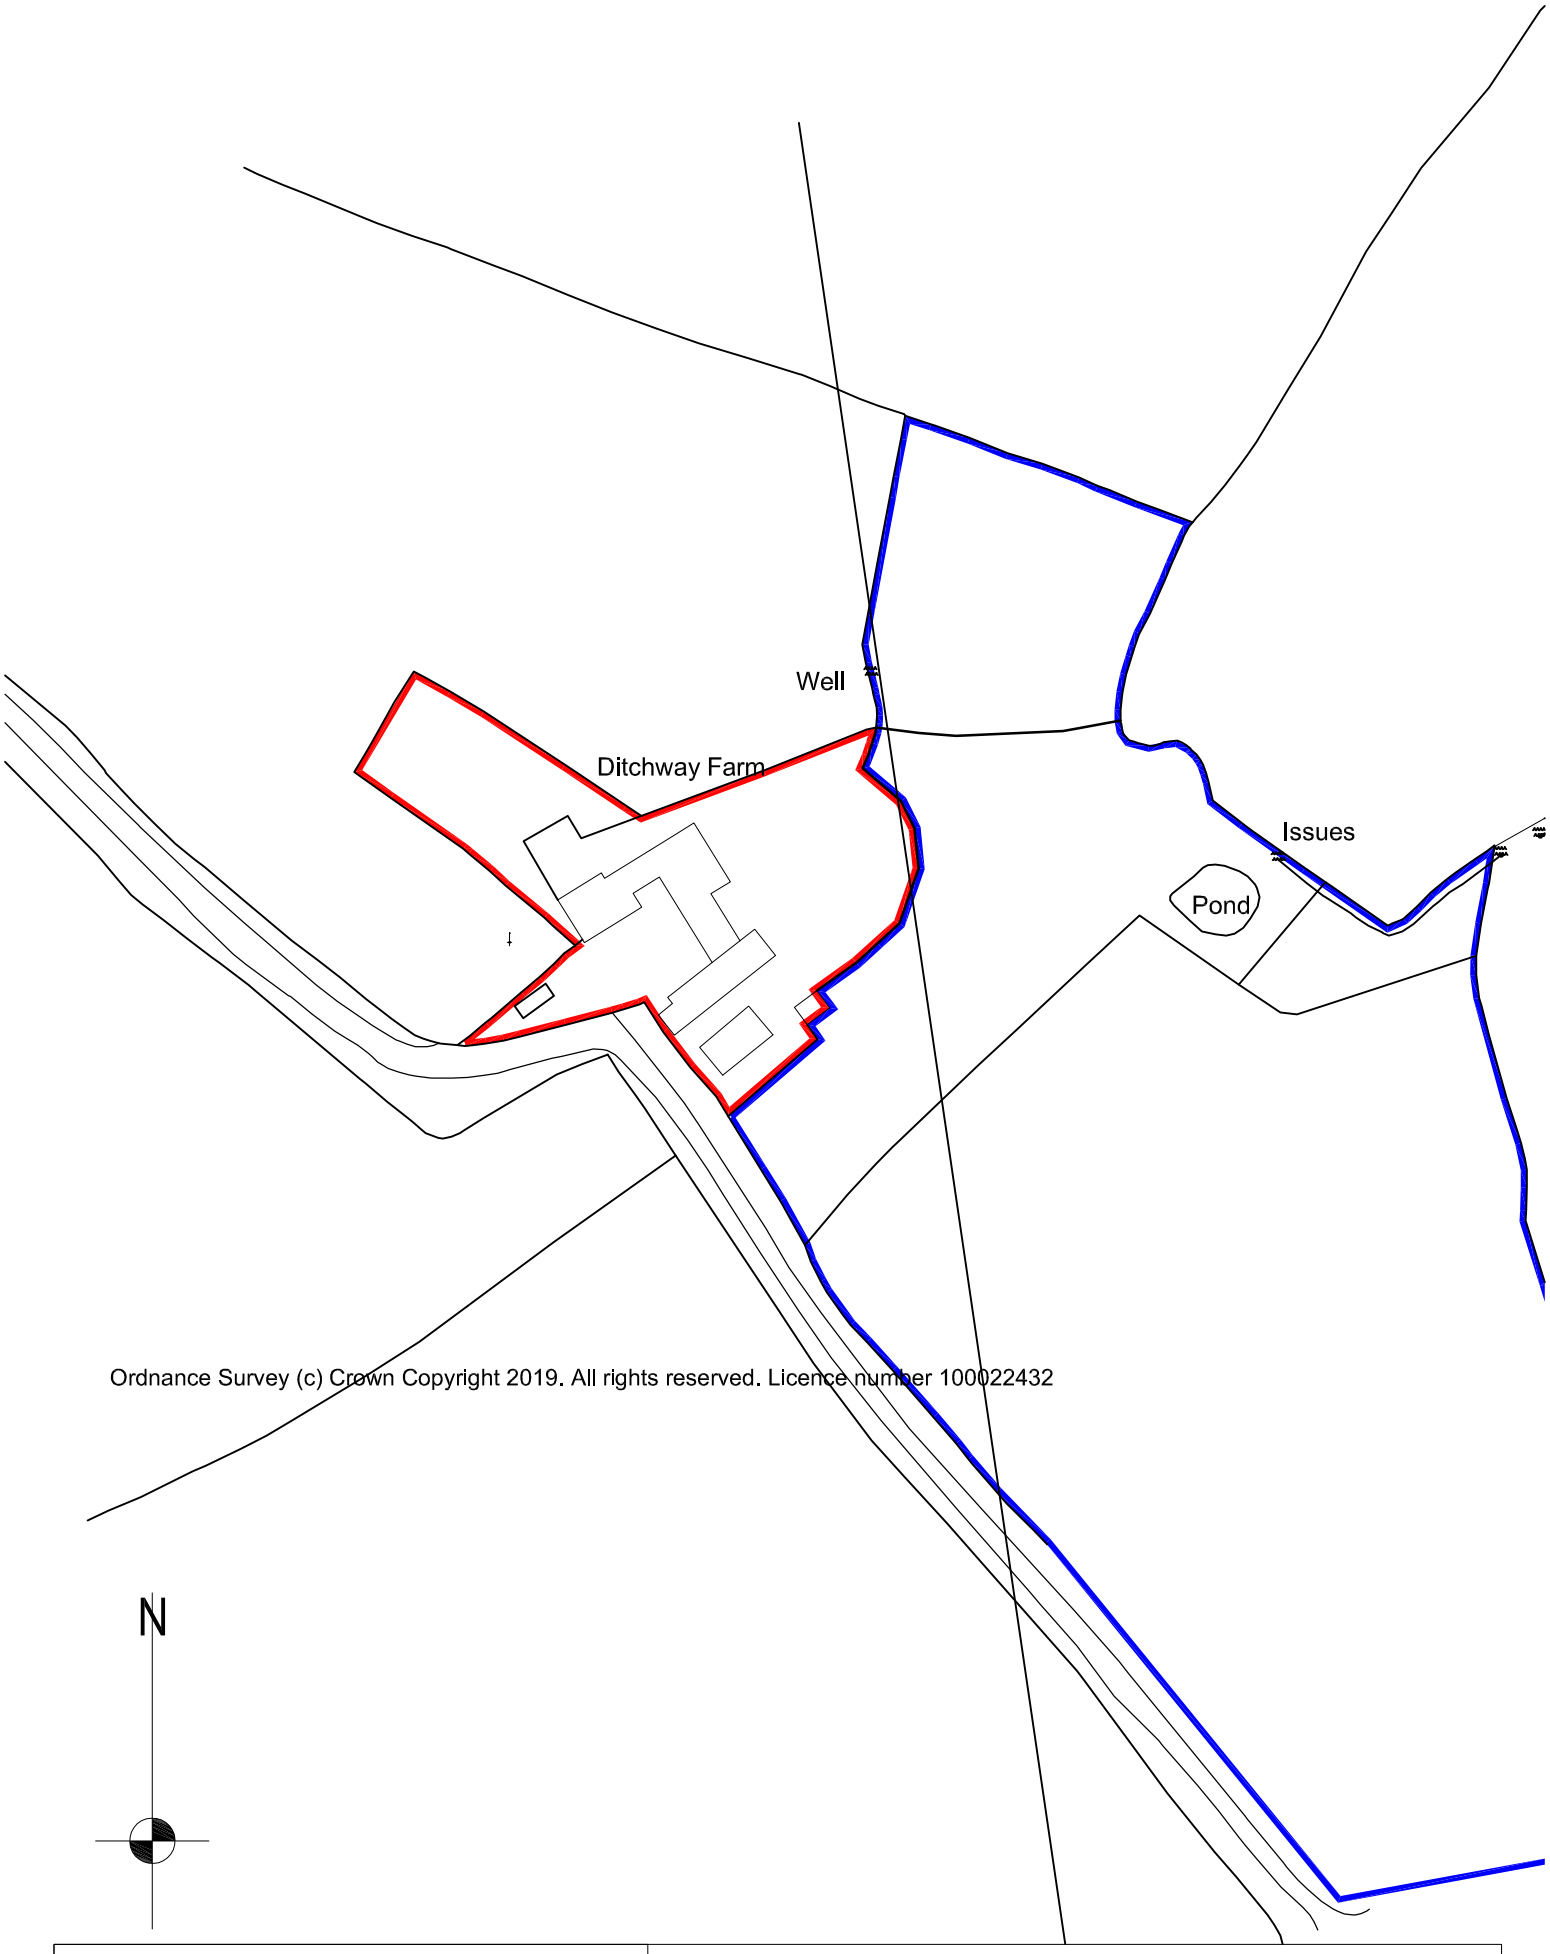

Ordnance Survey (c) Crown Copyright 2019. All rights reserved. Licence number 100022432

N

job Ditchway Farm, Rushton Spencer
Extension and Alterations

title Location Plan

date	scale	drawn by	dwg. no.	rev.
10.09.19	1/1250 @ A4	..	DF-LP	.

Ian Ankers architecture
Building and Design Consultants
Ryecroft Farm, Rushton Spencer, Macclesfield, SK11 0RP
t 01260 546944
e ian@ianankers.co.uk
w www.ianankers.co.uk