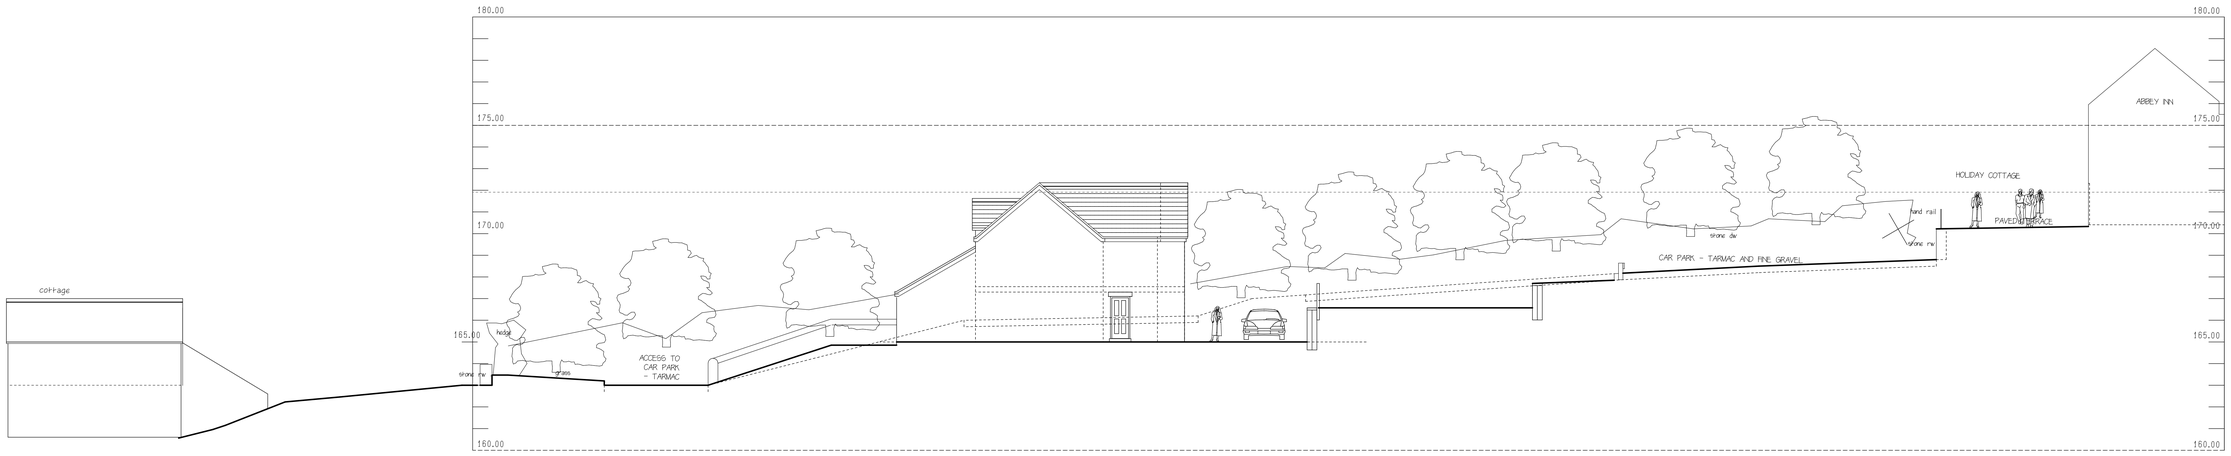

SECTION A-A
SCALE 1:100



SECTION B-B
SCALE 1:100

THIS IS A PLANNING DRAWING ONLY AND MUST NOT BE USED FOR OBTAINING PRICES

N

SCALE 1:50
0 25m

SCALE 1:100
0 5m

REVISIONS

a s a p ARCHITECTS LLP
Head Office, The Cottage, Trentham Park Golf Club,
Park Drive, Trentham Park, Stoke on Trent ST4 8AE
T: 01889 597430 E: info@asap-architects.com W: www.asap-architects.com
Offices covering Ashbourne Uttoxeter Derby

PROJECT THE ABBEY INN, LEEK ST13 8SA
DRAWING PROPOSED NW and NE ELEVATIONS
SCALE @ PAPER SIZE 1:100@A0 NAME MP DATE MAY 2019

DRAWING NUMBER / REVISION
F27-05

©COPYRIGHT