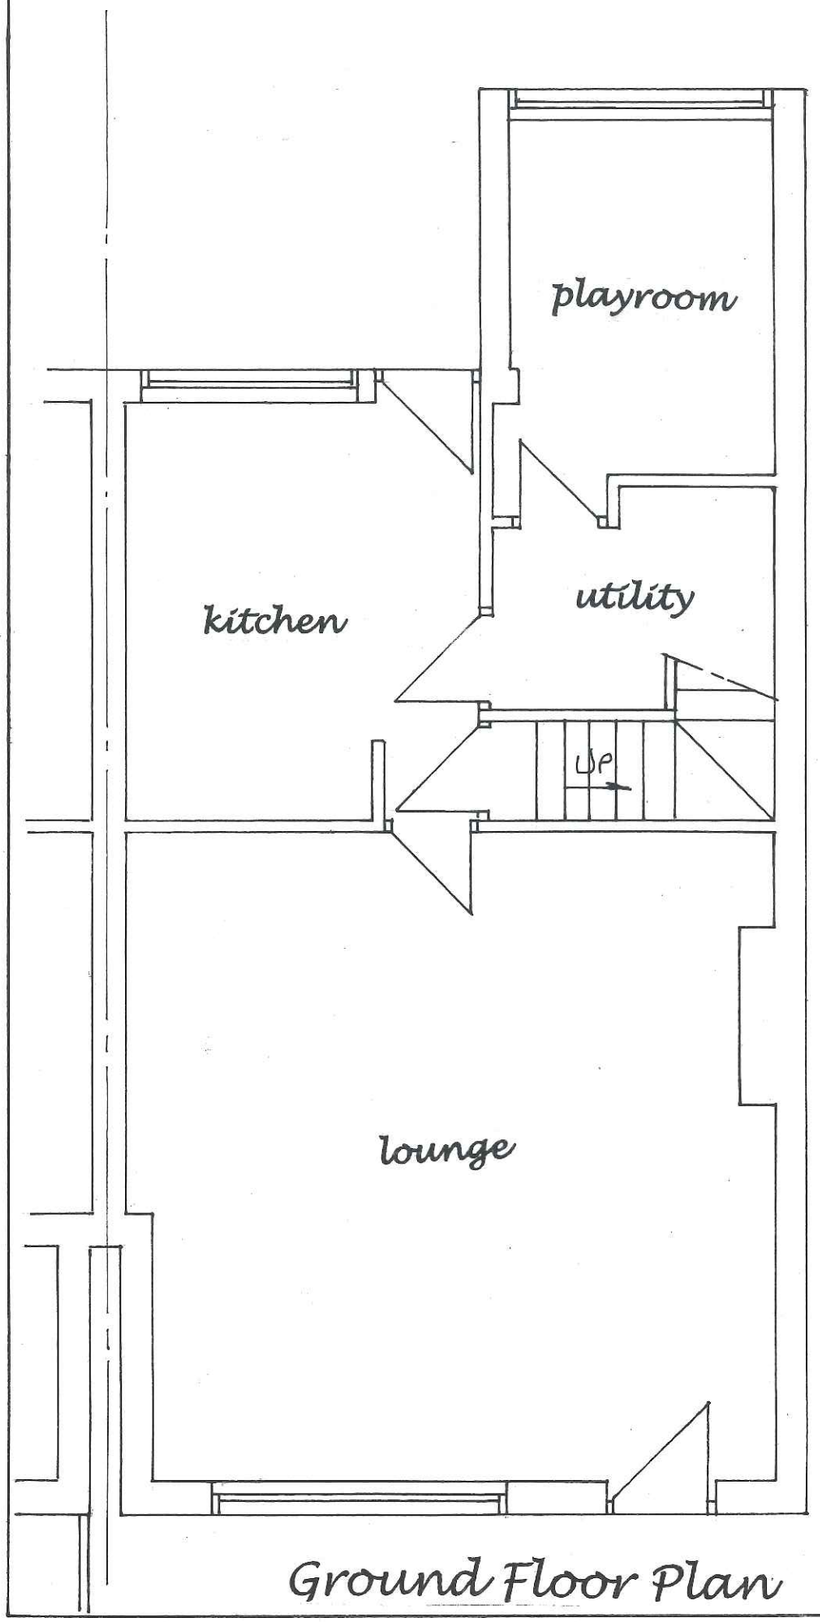

Ground Floor Plan

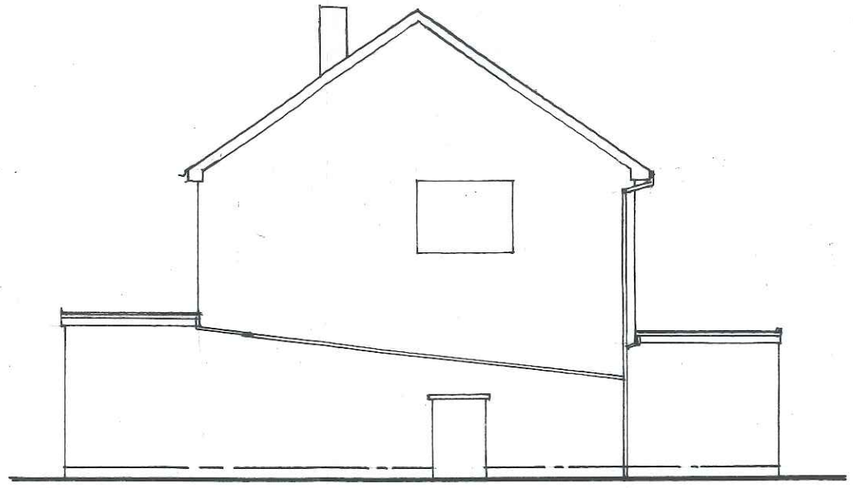

Side Elevation

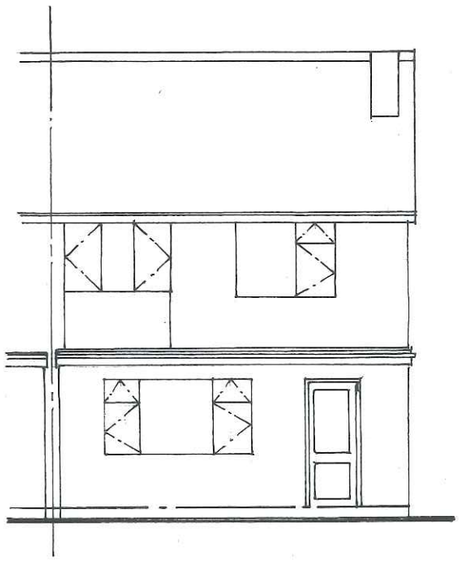

Rear Elevation

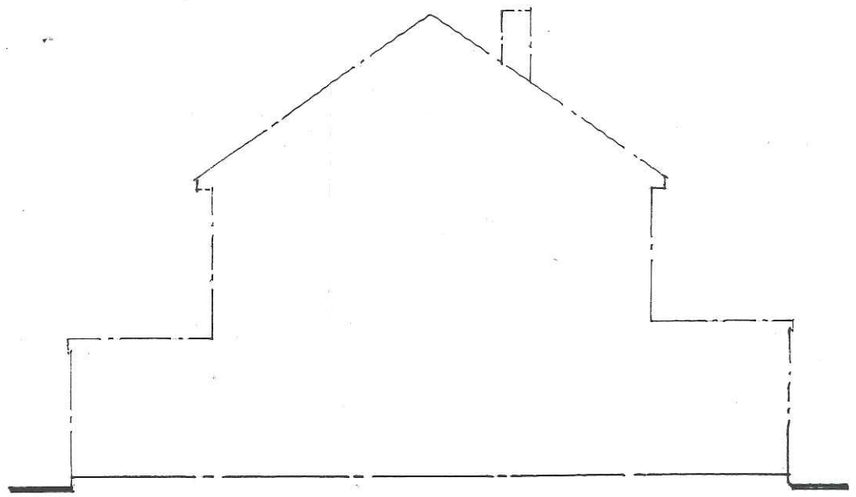

Side Elevation

Existing Ground Floor Plan And Elevations
At No 16 Sneyd Close, Cheddleton, Staffs
Moorlands For Ms. K. Hulme.

Drg No 135/60/2

Date :- November 26th 2019.

Scale :- Ground Floor Plan 1:50, Elevations 1:100