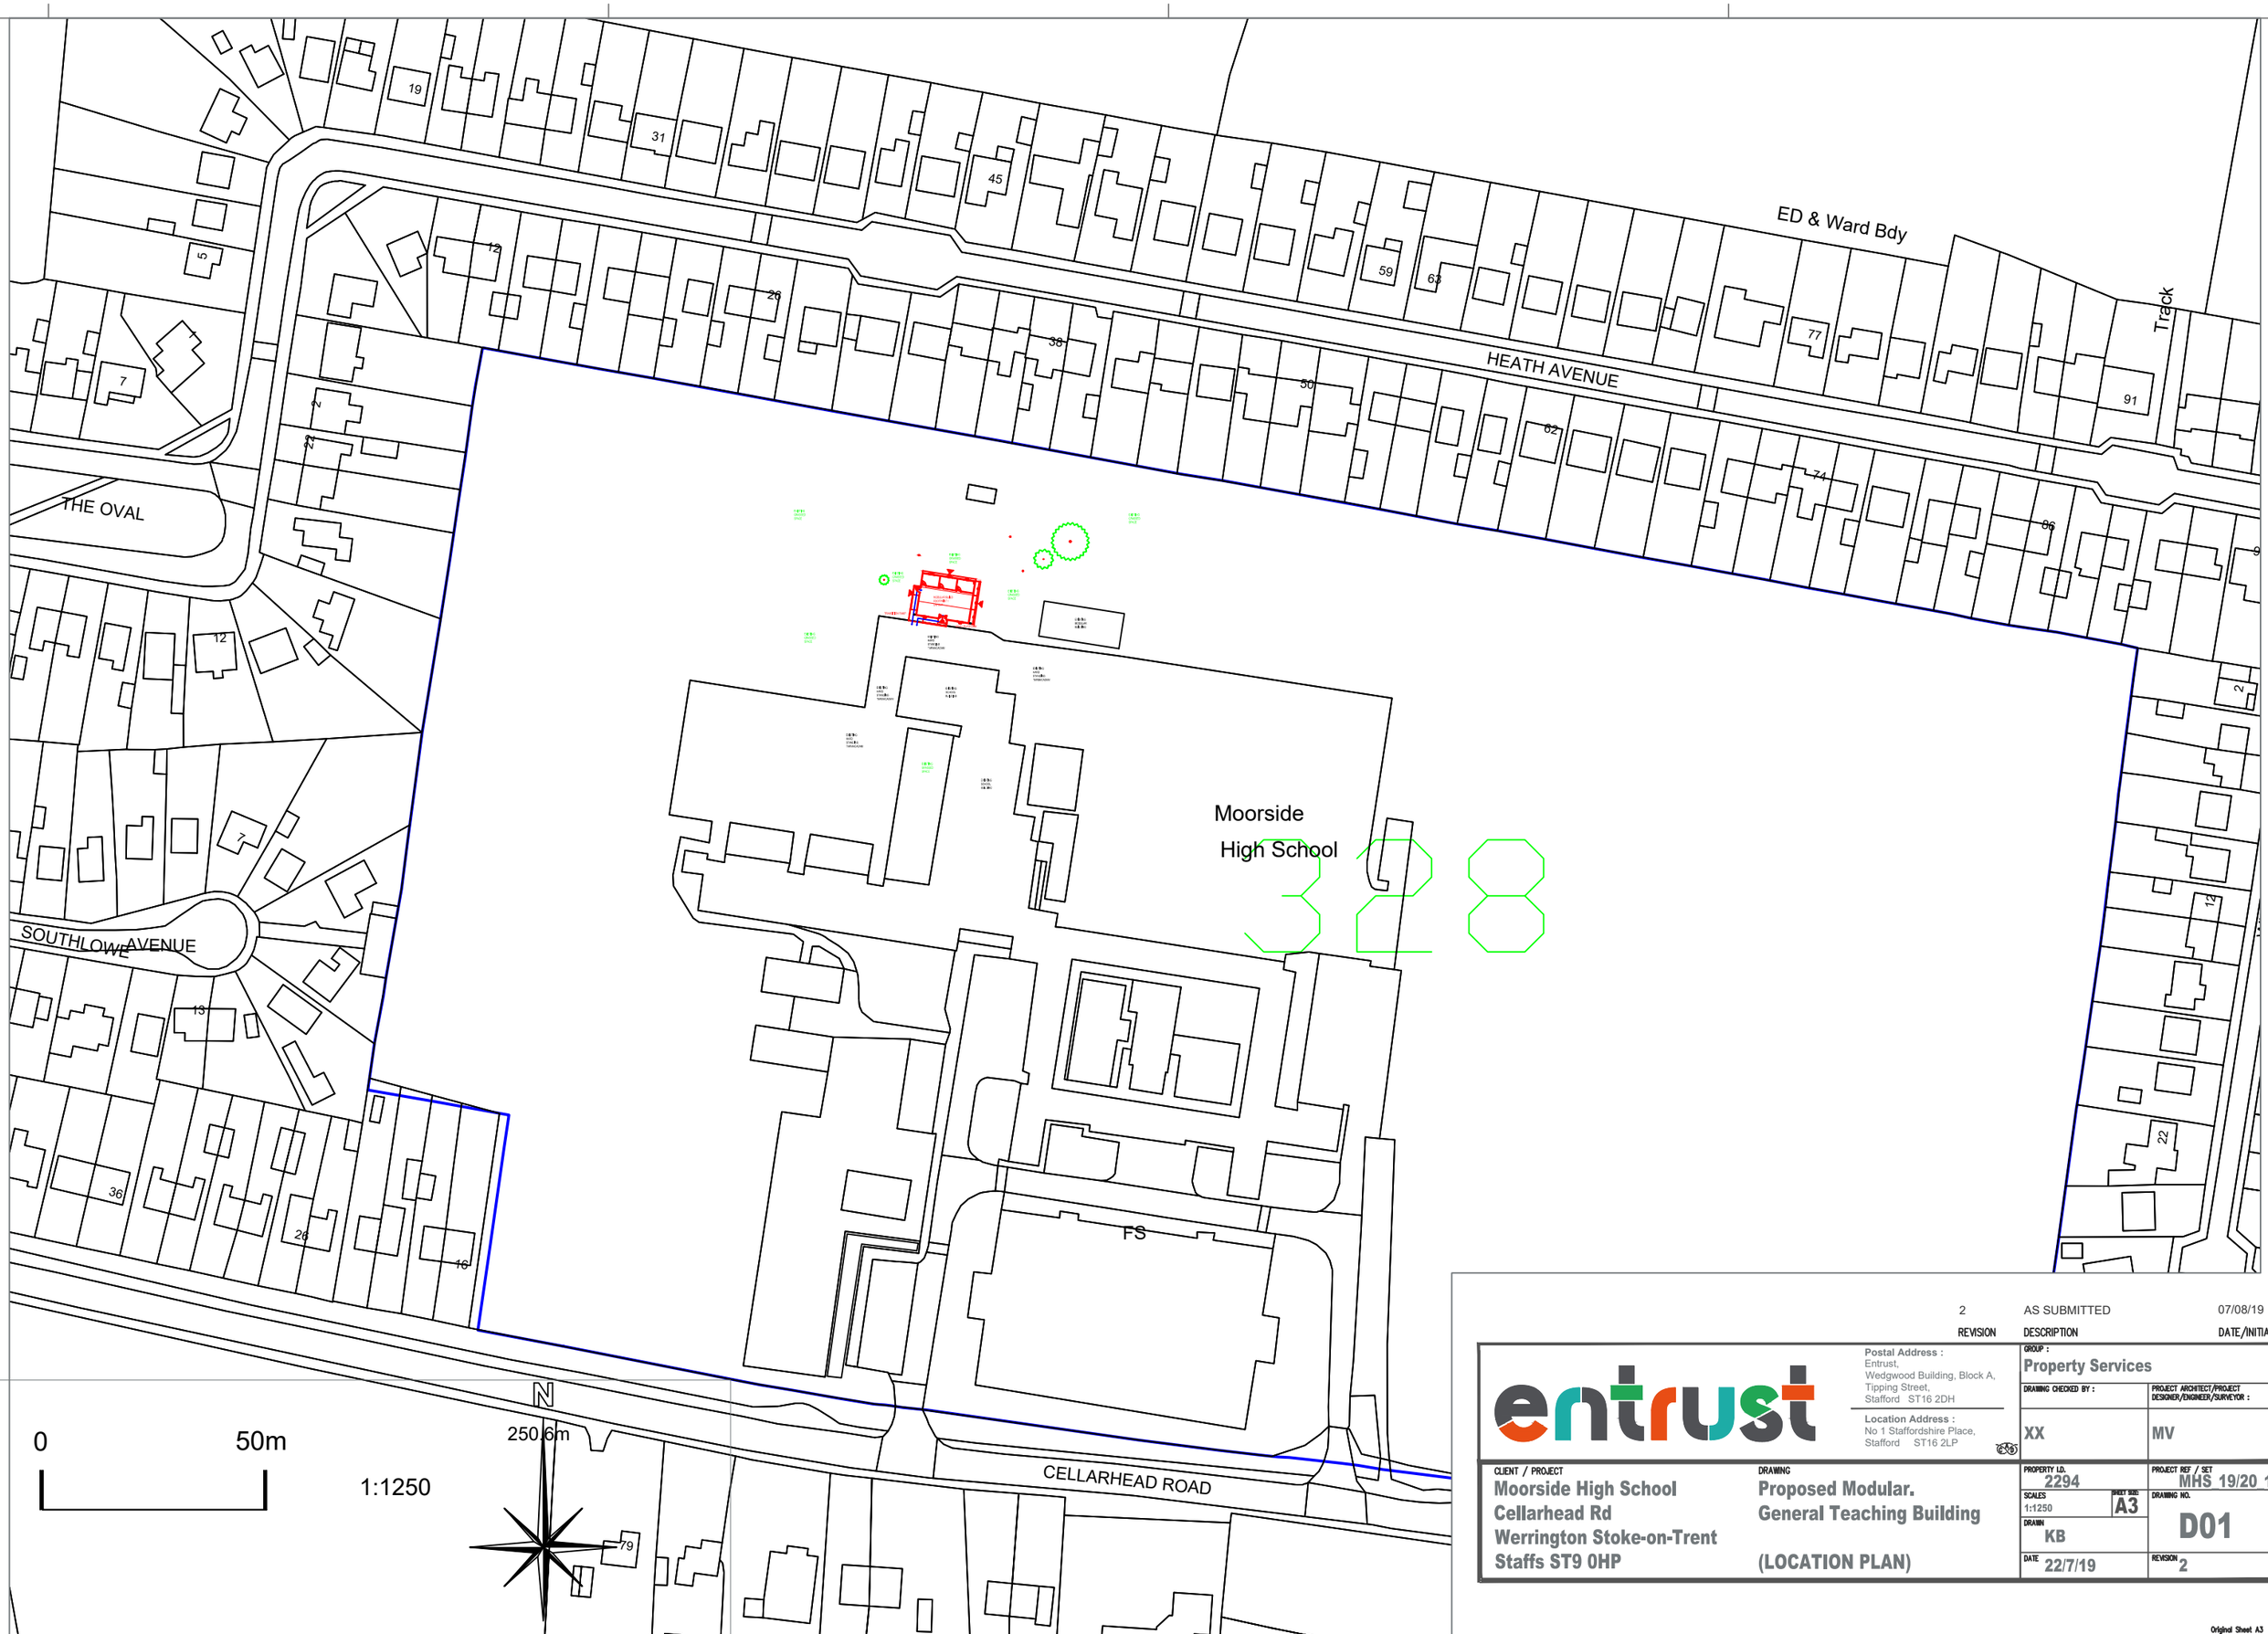

REVISION	DESCRIPTION	DATE/INITIAL
2	AS SUBMITTED	07/08/19

entrust

Postal Address :
Entrust,
Wedgwood Building, Block A,
Tipping Street,
Stafford ST16 2DH

Location Address :
No 1 Staffordshire Place,
Stafford ST16 2LP

GROUP : Property Services

DRAWING CHECKED BY :	PROJECT ARCHITECT/PROJECT DESIGNER/ENGINEER/SURVEYOR :
XX	MV

CLIENT / PROJECT
Moorside High School
Cellarhead Rd
Werrington Stoke-on-Trent
Staffs ST9 0HP

DRAWING
Proposed Modular.
General Teaching Building

(LOCATION PLAN)

PROPERTY I.D.	PROJECT REF / SET
2294	MHS 19/20 1
SCALES: 1:1250	SHEET SIZE: A3
DRAWN: KB	DRAWING NO. D01
DATE: 22/7/19	REVISION: 2

Original Sheet A3