
© MAC ARCHITECTURAL DESIGN LTD 2018. All rights reserved.
This Drawing and its contents has been produced for the Client only and is not intended for any other person or for any other purpose than the Drawing Status. No part of this drawing and associated graphical contents may be reproduced, copied, modified or distributed, without the prior written consent of MAC Architectural Design Ltd.



West Elevation Scale 1:100

North Elevation Scale 1:100


East Elevation Scale 1:100

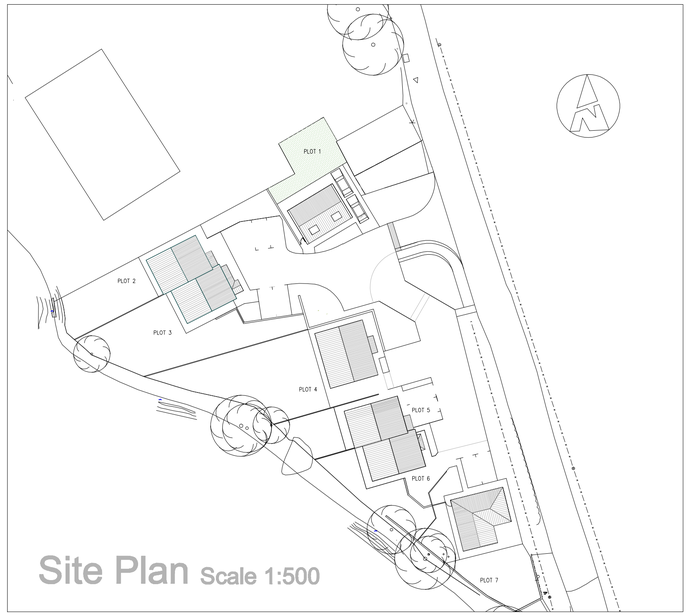


Site Plan Scale 1:500




South Elevation Scale 1:50

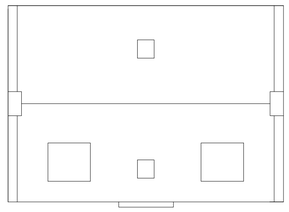

Roof Plan Scale 1:100

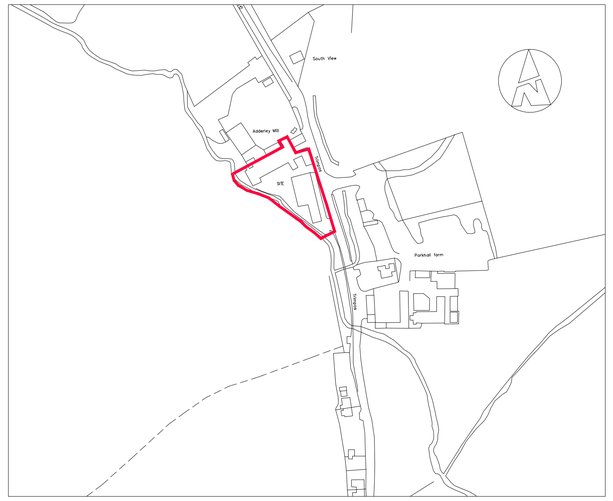


Location Plan Scale 1:1250

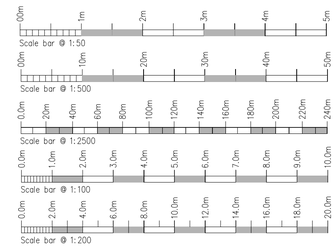


Rev.	Drawn	Comments.	Date

Ground Floor Area = 48 sqM

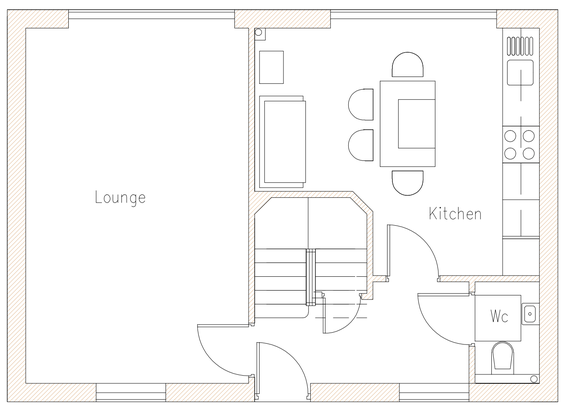


Ground Floor Scale 1:50

First Floor Area = 48 sqM

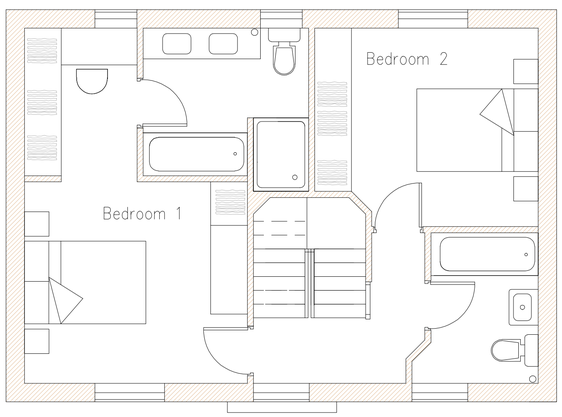

First Floor Scale 1:50

First Floor Area = 26 sqM

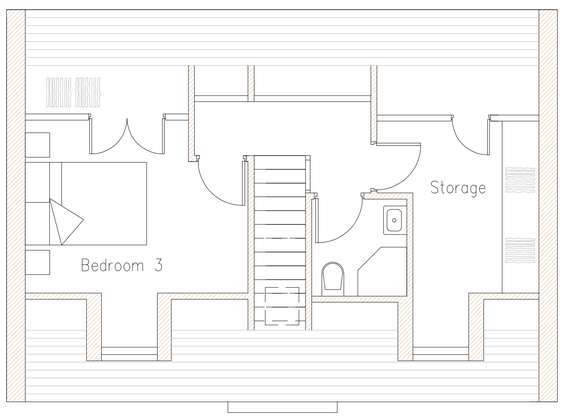

Second Floor Scale 1:50

MAC
ARCHITECTURAL DESIGN LTD
Moorland House, 123 Moorland Road, Burslem, ST6 1JD.
T:01782 503302 E:admin@mac-arch.co.uk

Client:
Mr D Hamilton & Dr C Craven.

Project:
Proposed Residential Development
at Adderley Mill, Timpos, Nr Cheadle.
Staffordshire ST10 2NJ
(Eastings 399162 Northings 343906)

Title:
Plans & Elevations. (Plot 1)

Status:
Planning.

Paper Size A1: Drawn: ACBailey July 2018 Drawing Ref: 1487-03