




GABLE ELEVATION

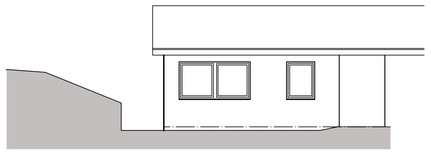

PART FRONT
ELEVATION

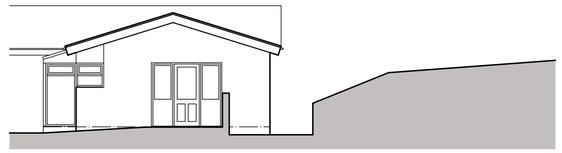

PART REAR
ELEVATION

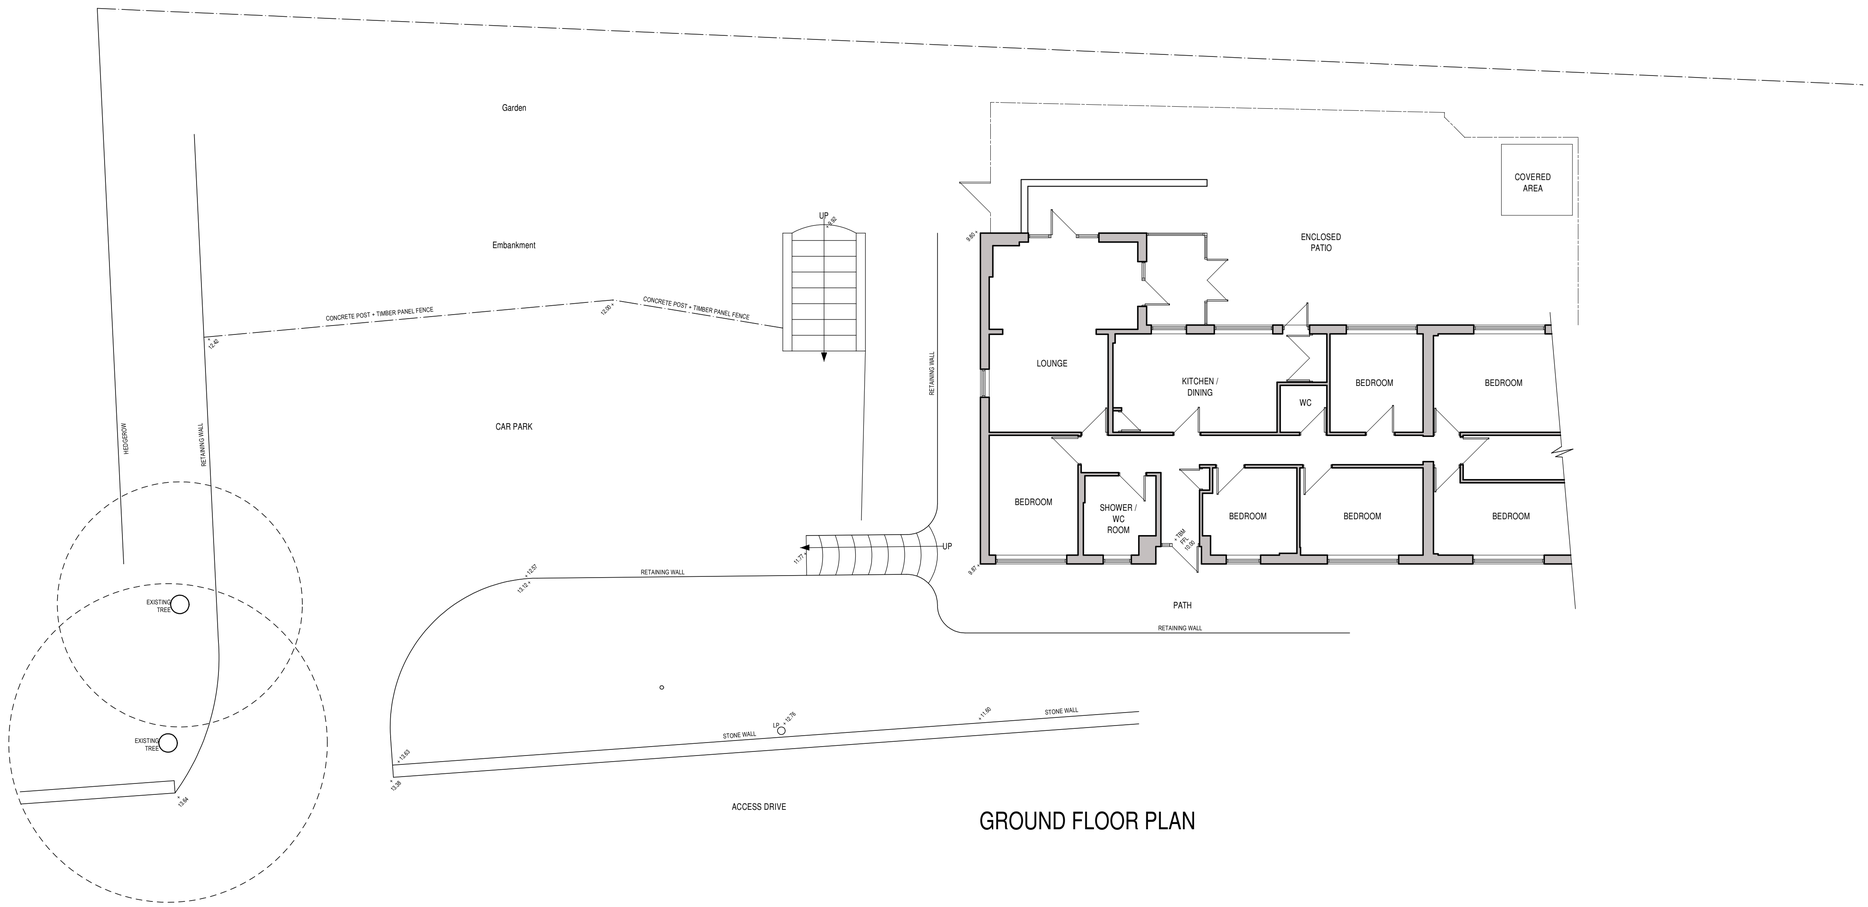

GROUND FLOOR PLAN



scale bar @ 1:100

John Munroe Hospital Group Ltd

PROPOSED LARCHES BUNGALOW
EXTENSION AT
JOHN MUNROE INDEPENDENT HOSPITAL,
HORTON ROAD,
RUDYARD,
NR.LEEK,
ST13 8RU.

EXISTING CONDITIONS
FLOOR PLAN + ELEVATIONS

Date	Sheet	Scale
NOVEMBER 2019	A1	1:100
Drg No.	Rev.	Drawn
2019-2449-01	-	ASR / NAW

SAMMONS Architectural LIMITED

10 Cawdry Buildings, Fountain Street, Leek. ST13 6JP
Telephone: 01538 386002
E-mail: info@sammonsltd.co.uk
Web: www.sammonsltd.co.uk

This drawing is copyright.
All dimensions must be checked prior to commencement.