
1m SCALE 1:50

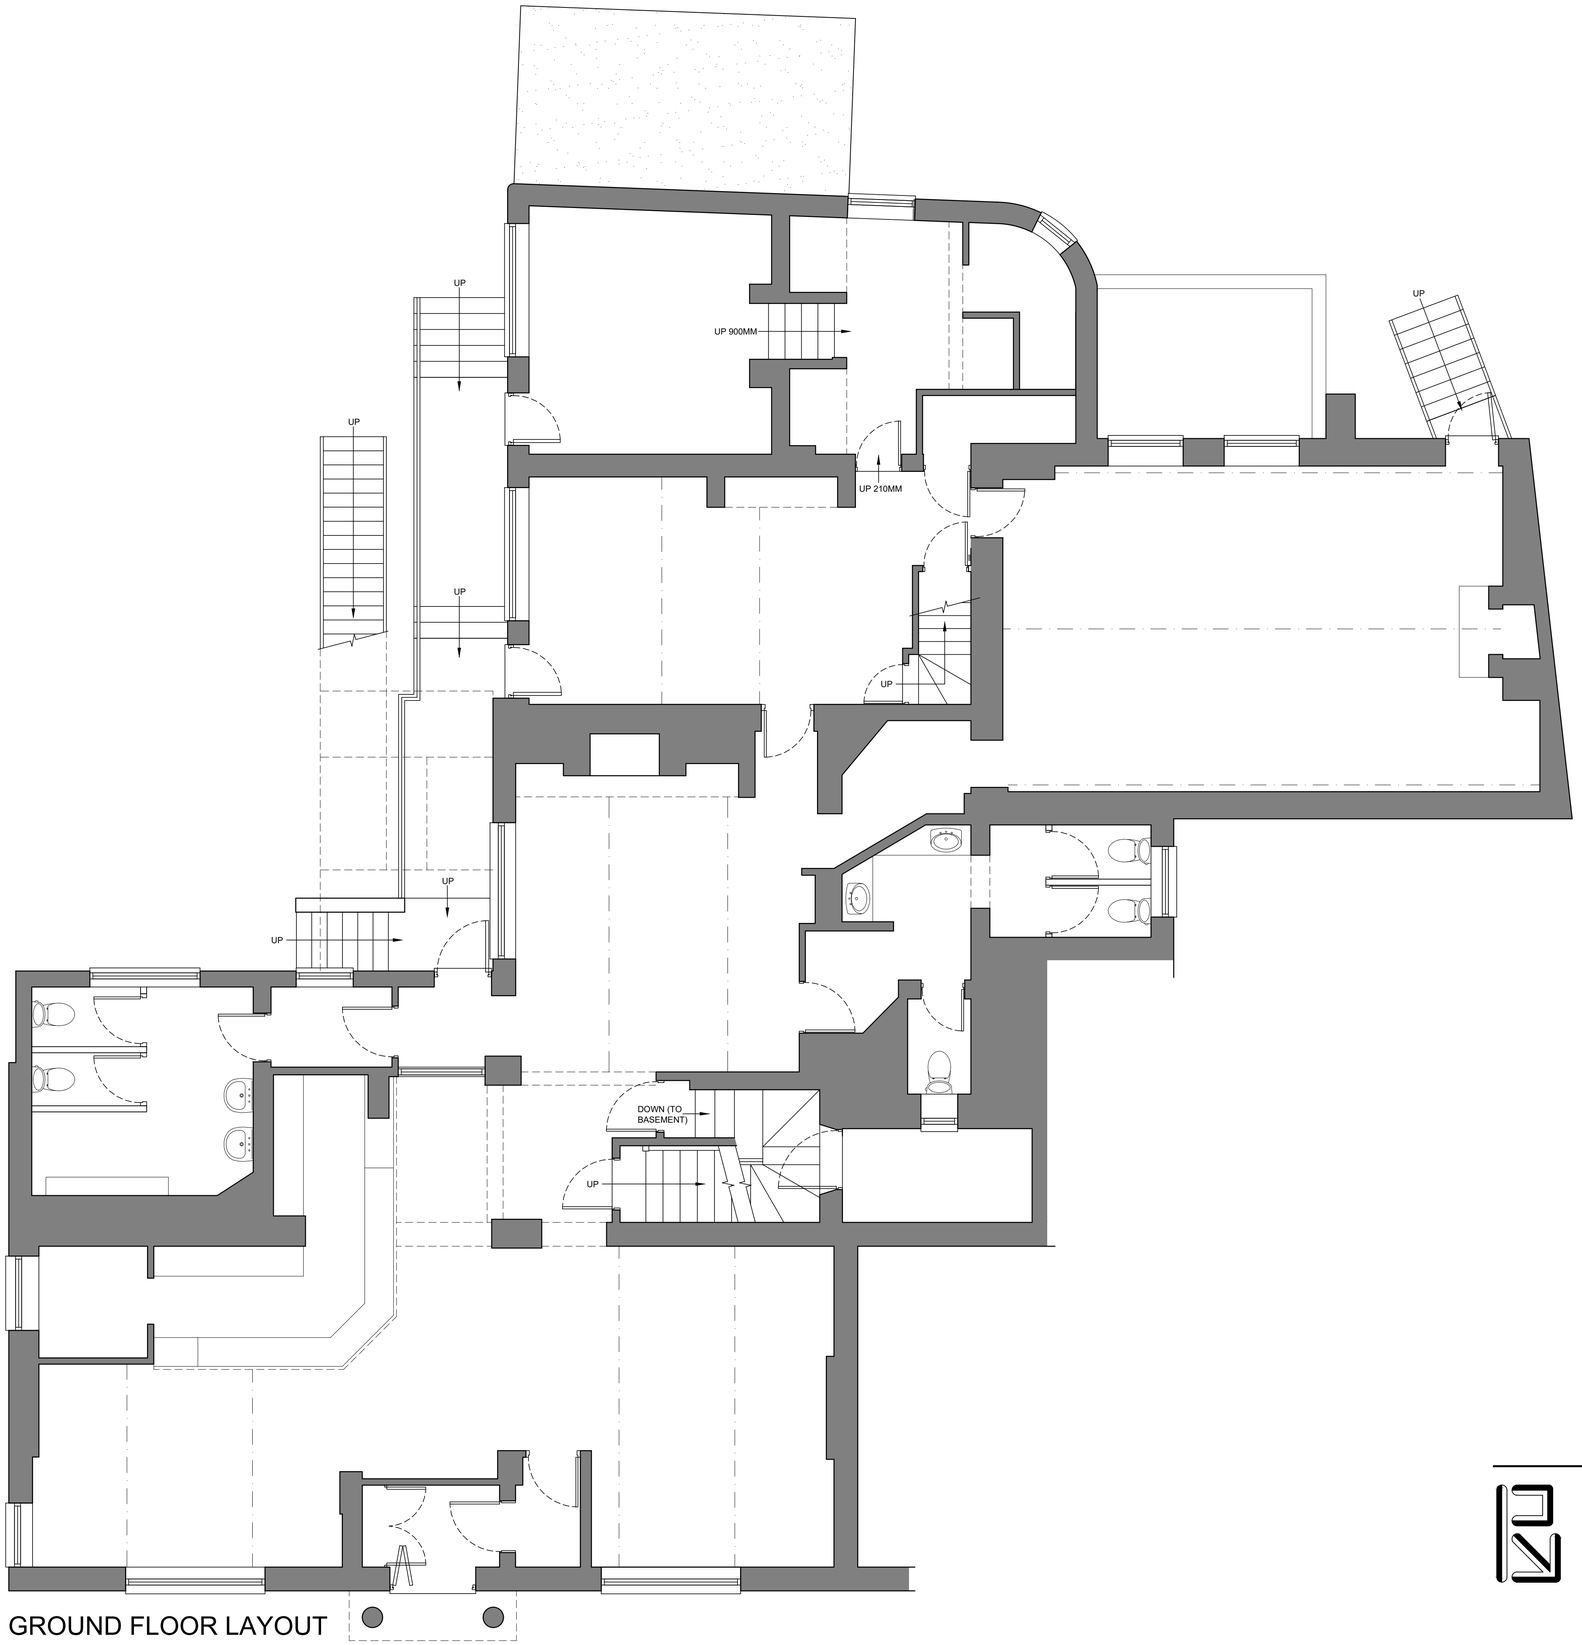

GROUND FLOOR LAYOUT

Rev	Details	Date	By
A	i. Layout updated to suit building as existing.	03.05.19	CM

All dimensions given are to be verified on site by the responsible contractor.
The copyright of this drawing and design is vested in the Architect and must not be copied or reproduced without written consent.

Barnett Ratcliffe Partnership
Architects and Development Consultants
The Old Library Rowley Street
Stafford ST16 2RH
Tel: 01785 255088
Fax: 01785 259369
Email: info@barnettratcliffe.co.uk

Client GOUGH INVESTMENTS

Project RESIDENTIAL DEVELOPMENT AT THE ROYAL OAK PUB, HIGH STREET, CHEADLE.

Drawing EXISTING GROUND FLOOR LAYOUT

Drawn By CM	Scale 1:50	@ Sheet A1	Sta PL	Rev
Check By	Date 10.14	Drawing No 1422/PL/02		A