
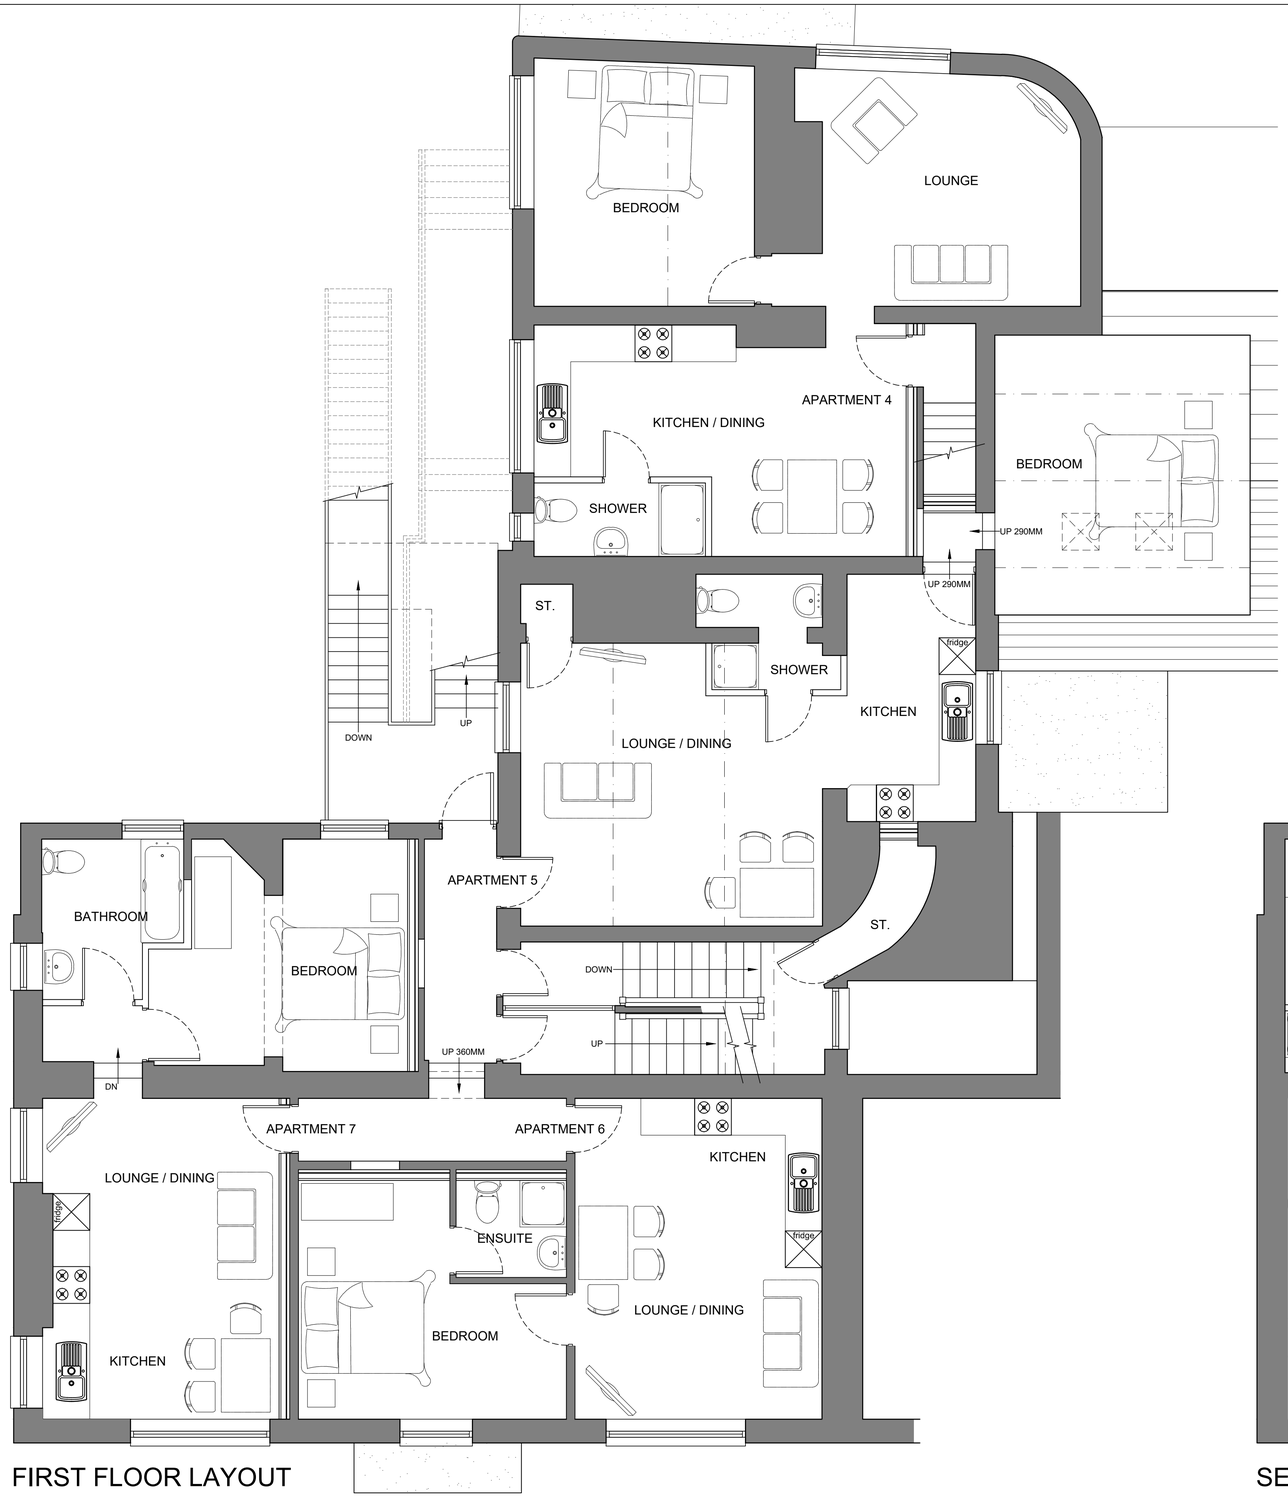


FIRST FLOOR LAYOUT

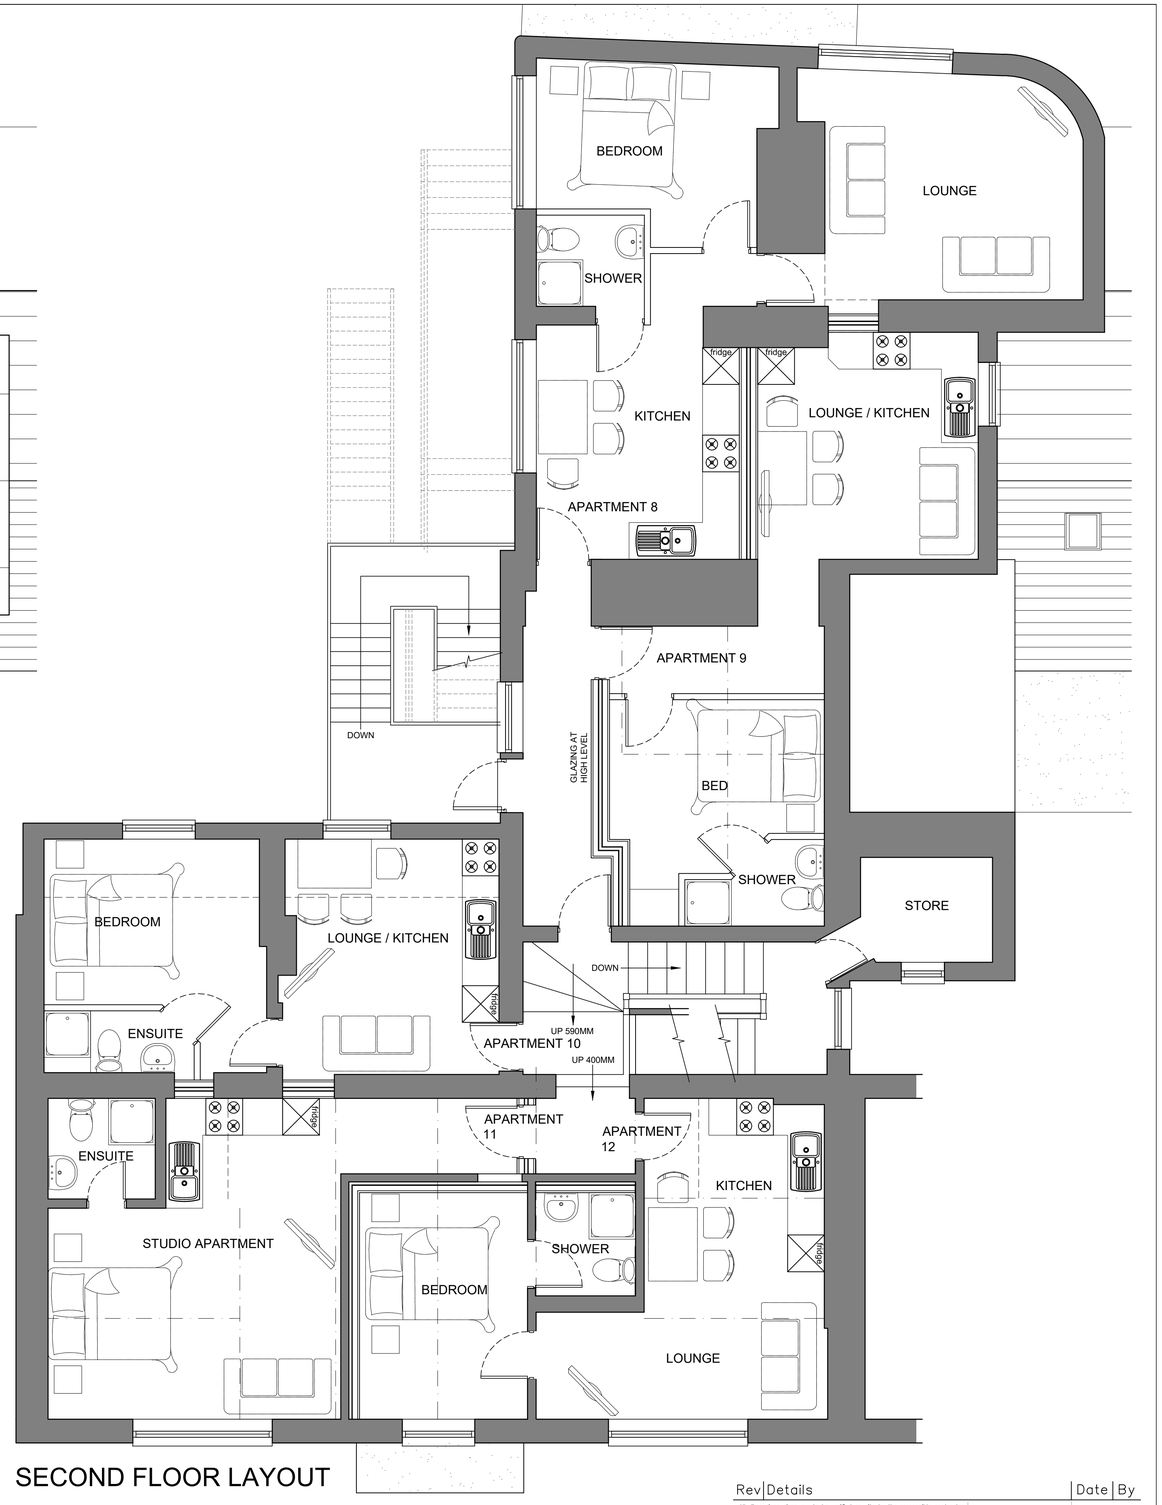

SECOND FLOOR LAYOUT

1m SCALE 1:50

Rev	Details	Date	By

All dimensions given are to be verified on site by the responsible contractor.
The copyright of this drawing and design is vested in the Architect and must not be copied or reproduced without written consent.

Barnett Ratcliffe Partnership
Architects and Development Consultants
The Old Library Rowley Street
Stafford ST16 2RH
Tel: 01785 255088
Fax: 01785 259369
Email: info@barnettratcliffe.co.uk

Client GOUGH INVESTMENTS

Project RESIDENTIAL DEVELOPMENT AT THE ROYAL OAK PUB, HIGH STREET, CHEADLE.

Drawing PROPOSED FIRST & SECOND FLOOR LAYOUTS

Drawn By CM	Scale 1:50	@ Sheet A1	Sta PL	Rev
Check By	Date 05.19	Drawing No 1422/PL/11		