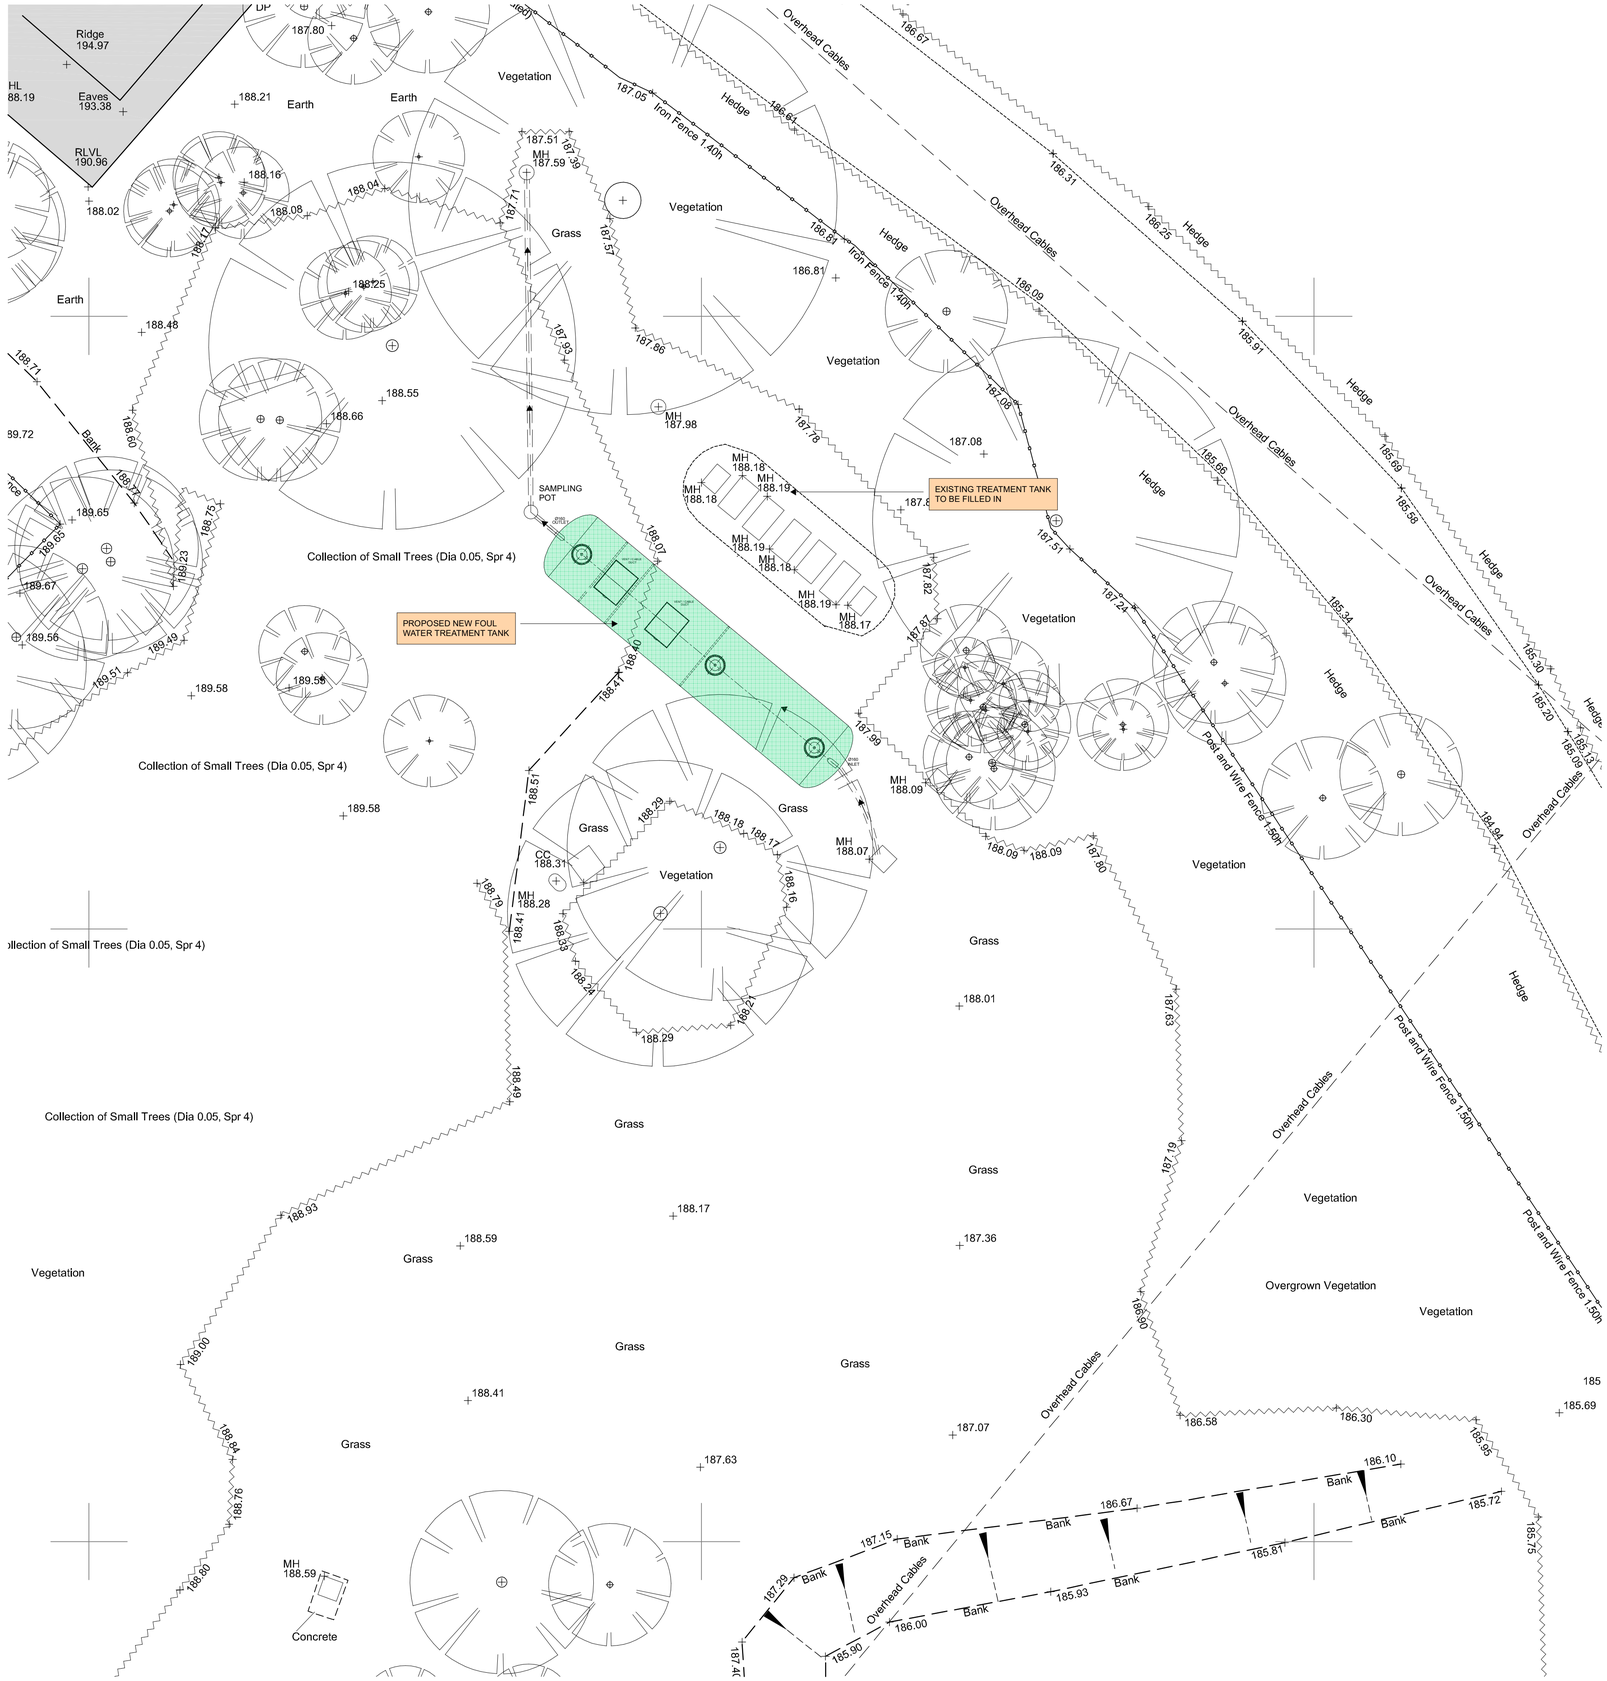


Rev ID Date Comment

wood goldstraw yorath
ARCHITECTS QUANTITY SURVEYORS CDM CO-ORDINATORS

Churchill House, Regent Road, Stoke on Trent, ST1 3RH.
Tel: 01782 208000 Fax: 01782 208712 E-mail: info@woodgoldstraw.co.uk
www.woodgoldstraw.co.uk

Client.
WOODHOUSE NURSING HOME.

Project.
PROPOSED NEW WATER TREATMENT TANK

Scale 1:100 | Issue Date 04/12/2019
Sheet Size A1 | Drawn

Title.
SCHEME DRAWING

Drawing Number 4670-01-02 / (Revision) | Revison ID

CAD file path:
X:\0 PROJECTS\4670 Envirocare\4670-01 Planning permission for a new septic tank at The Woodhouse, Kingsley\Design\Drawings & Docs\PROPOSED NEW DRAINAGE.pln

Copyright. Wood Goldstraw Yorath LLP.

Contractors are to check all dimensions on site and refer any discrepancies to the Architect immediately. This drawing has been prepared for planning purposes only and to the best of our knowledge the original digital document is accurate at the stated scale. However, we cannot accept liability for the accuracy of third party data (OS mappings, topographical survey information, etc) used in the production of this document which we have relied upon in good faith. Key dimensions are noted for reference and any further specific dimensional information can be provided upon request.