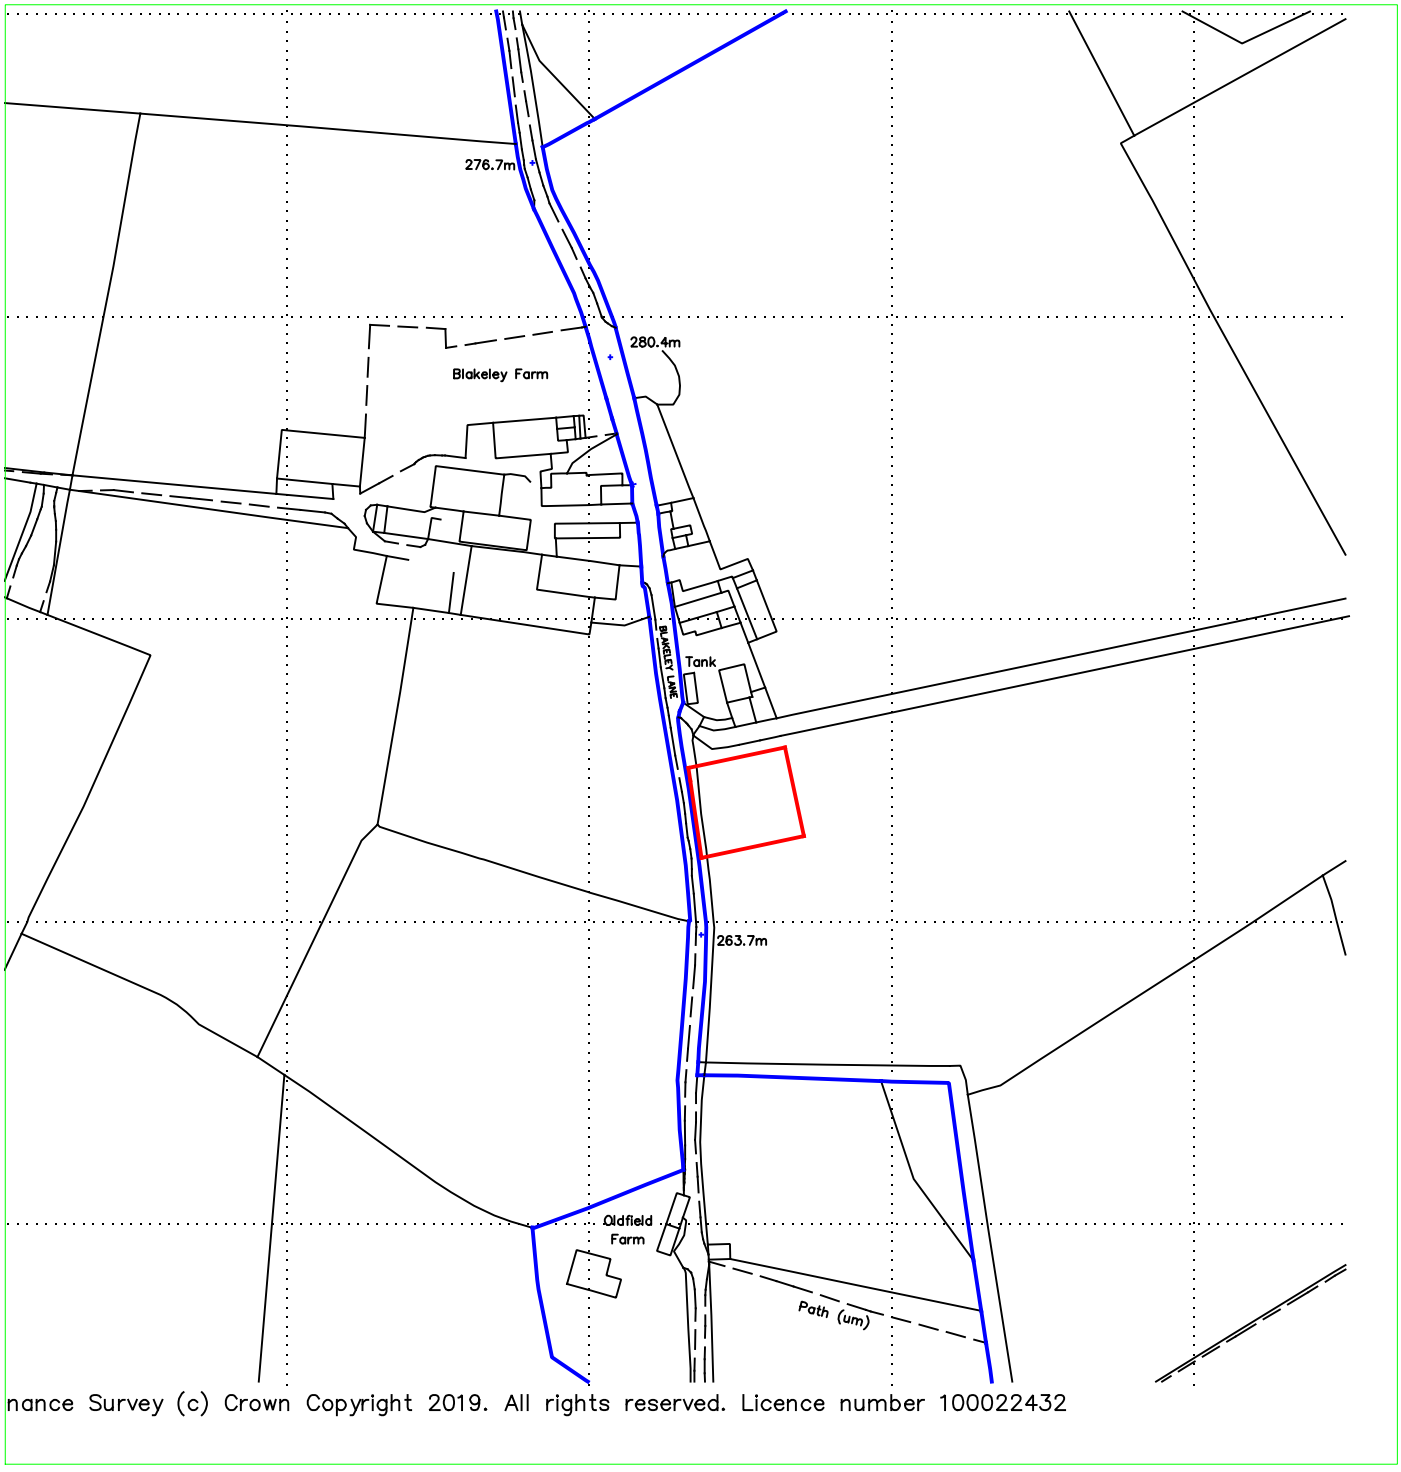

nance Survey (c) Crown Copyright 2019. All rights reserved. Licence number 100022432

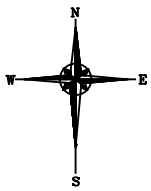

Reproduced from Ordnance Survey digital map data, 1:2500 scale, by permission of Ordnance Survey on behalf of The Controller of Her Majesty's Stationery Office.
© Crown copyright. All rights reserved. Licence Number: 100005813

Bagshaws LLP
Vine House, Ashbourne, Derbyshire. DE6 1AE
Telephone: 01335 342201 opt:2
www.bagshaws.com

Applicant:	DR & BA Cotton Blakeley Farm, Blakeley Lane Whiston, Stoke-on-Trent ST10 2HB		
Proposal:	Proposed Agricultural Workers Dwelling (outline scheme)		
Scales:	1:2500 @ A4	Detail:	Location plan
Date:	5th December 2019	Drawing No.	14452-001