THIS DRAWING IS COPYRIGHT AND MUST NOT BE REPRODUCED WHOLLY OR IN PART WITHOUT PRIOR PERMISSION.
© 2019. GHW CONSULTING ENGINEERS LTD.

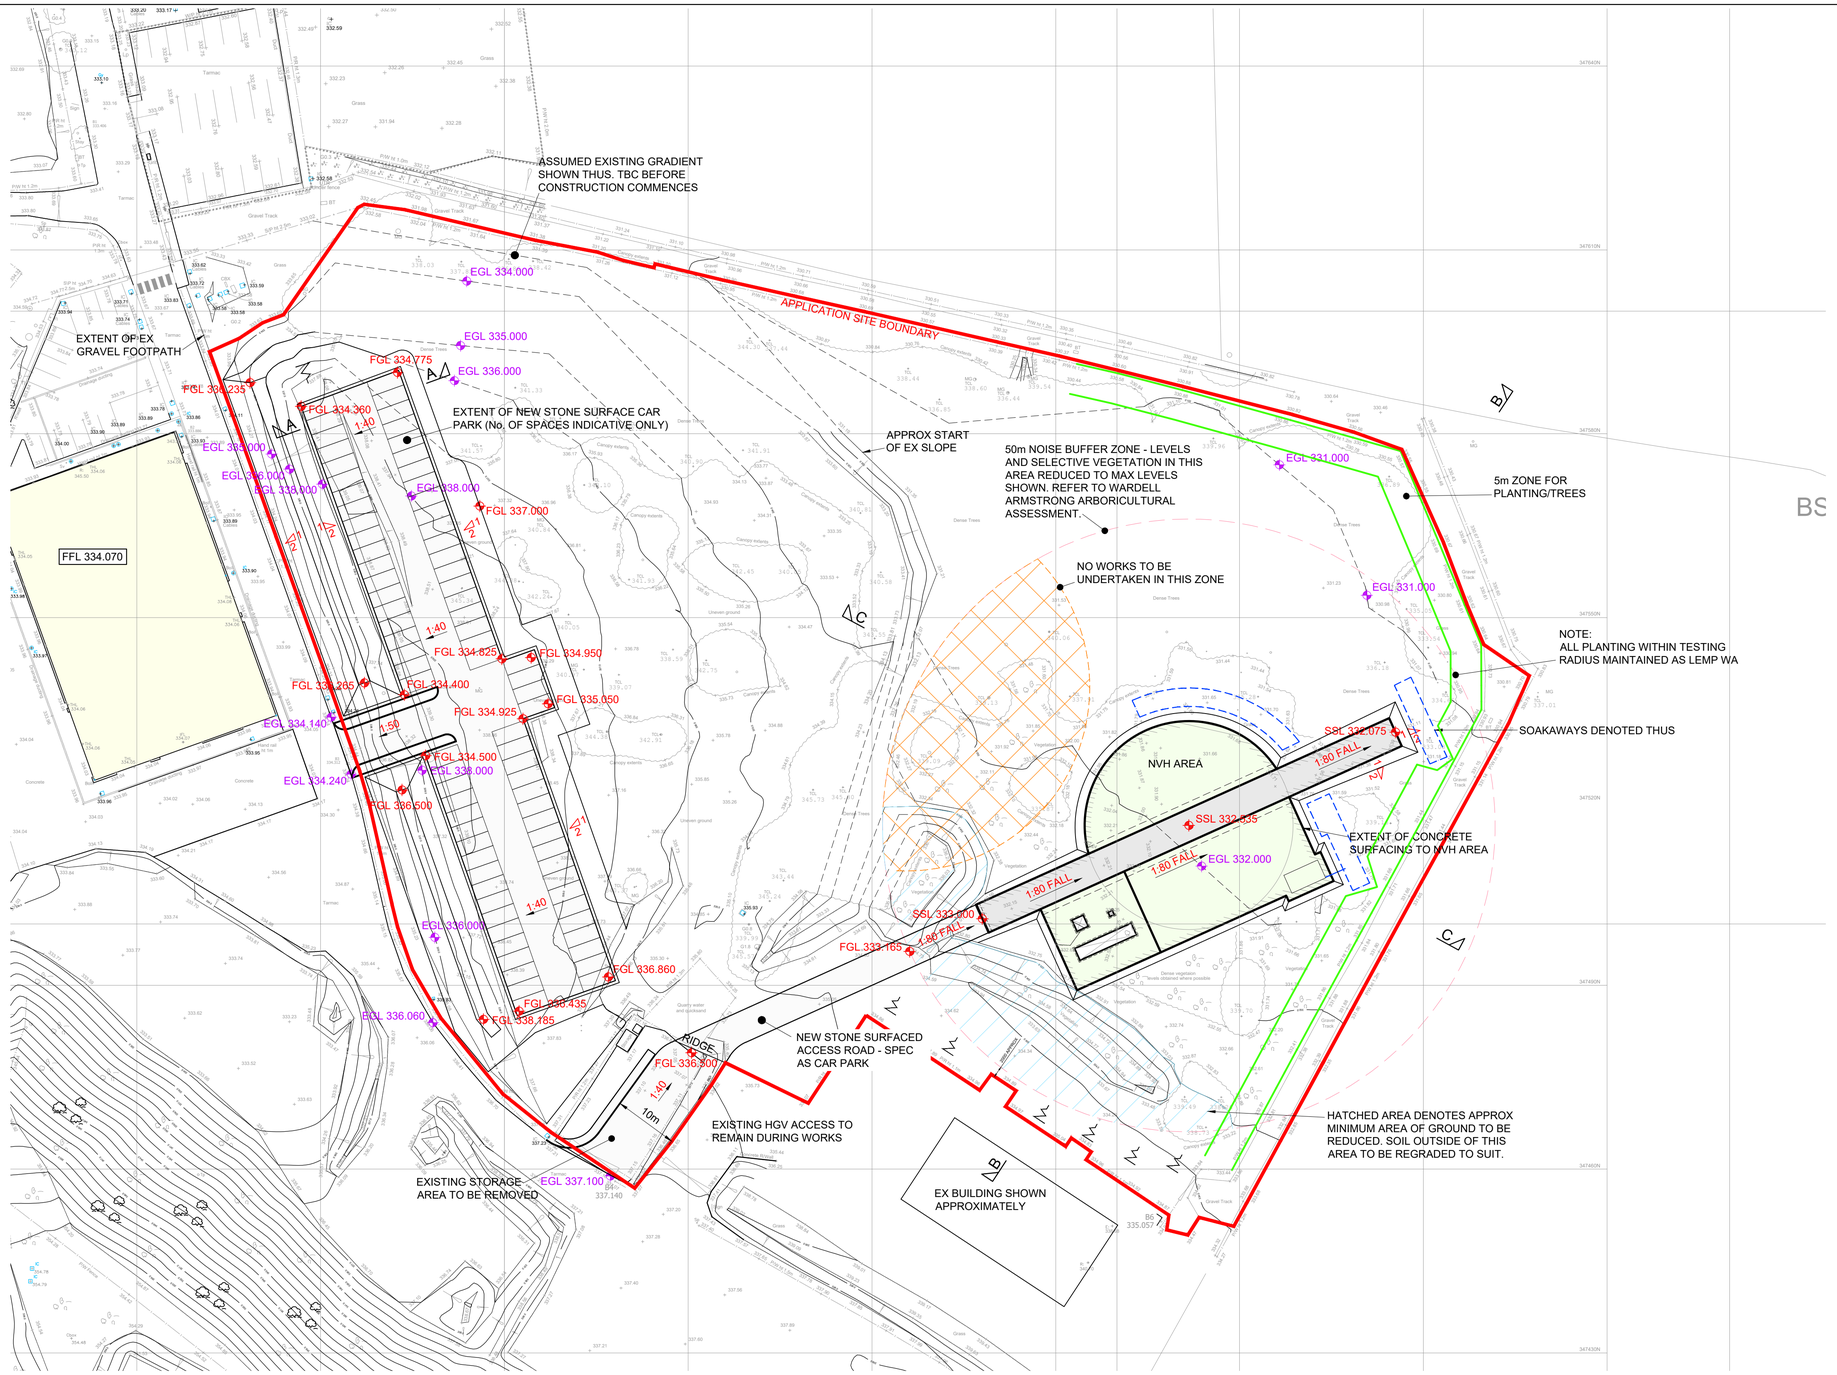

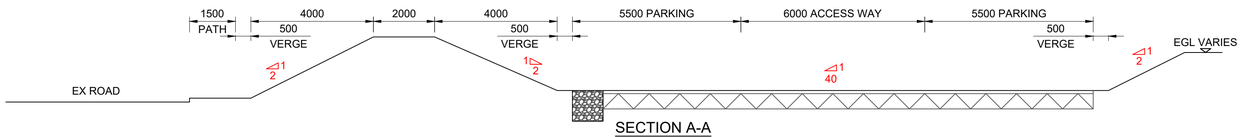

SECTION A-A
(SCALE 1:100)

SITE NOTE!
ADDITIONAL LAYER OF OF TOP GEOTEXTILE WILL NEED TO BE REMOVABLE/ REPLACEABLE FOR MAINTENANCE

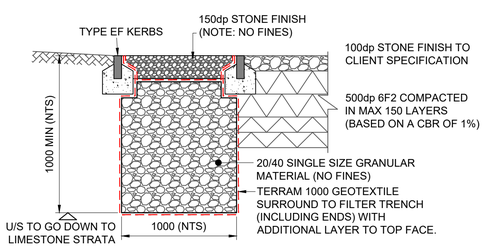

TYPICAL CAR PARK FILTER DRAIN DETAIL
(SCALE 1:20)

REV	BY	AMENDMENTS	DATE
P2	NC	MINOR REVISIONS TO SUIT W.A.	05.12.19
P1	NC	FIRST ISSUE	28.11.19

STATUS
PLANNING

ghw Consulting Engineers Ltd
Civil & Structural
3 Emmanuel Court, 20-22 Reddicroft Sutton Coldfield, B73 6BN
t 0121 573 0173
e admin@ghwconsulting.co.uk
w www.ghwconsulting.co.uk

CLIENT
JCB

CONTRACT
Wardlow NVH Area

TITLE
Proposed Site Layout

DRAWN	CHECKED	APPROVED
NC	JA	WG

SCALE A1 - 1:500 A3 - 1:1000
DATE NOV 2019

JOB NO.	DRAWING NO.	REVISION
19-3692	501	P2