

THIS DRAWING IS COPYRIGHT AND MUST NOT BE REPRODUCED WHOLLY OR IN PART WITHOUT PRIOR PERMISSION.
© 2019. GHW CONSULTING ENGINEERS LTD.

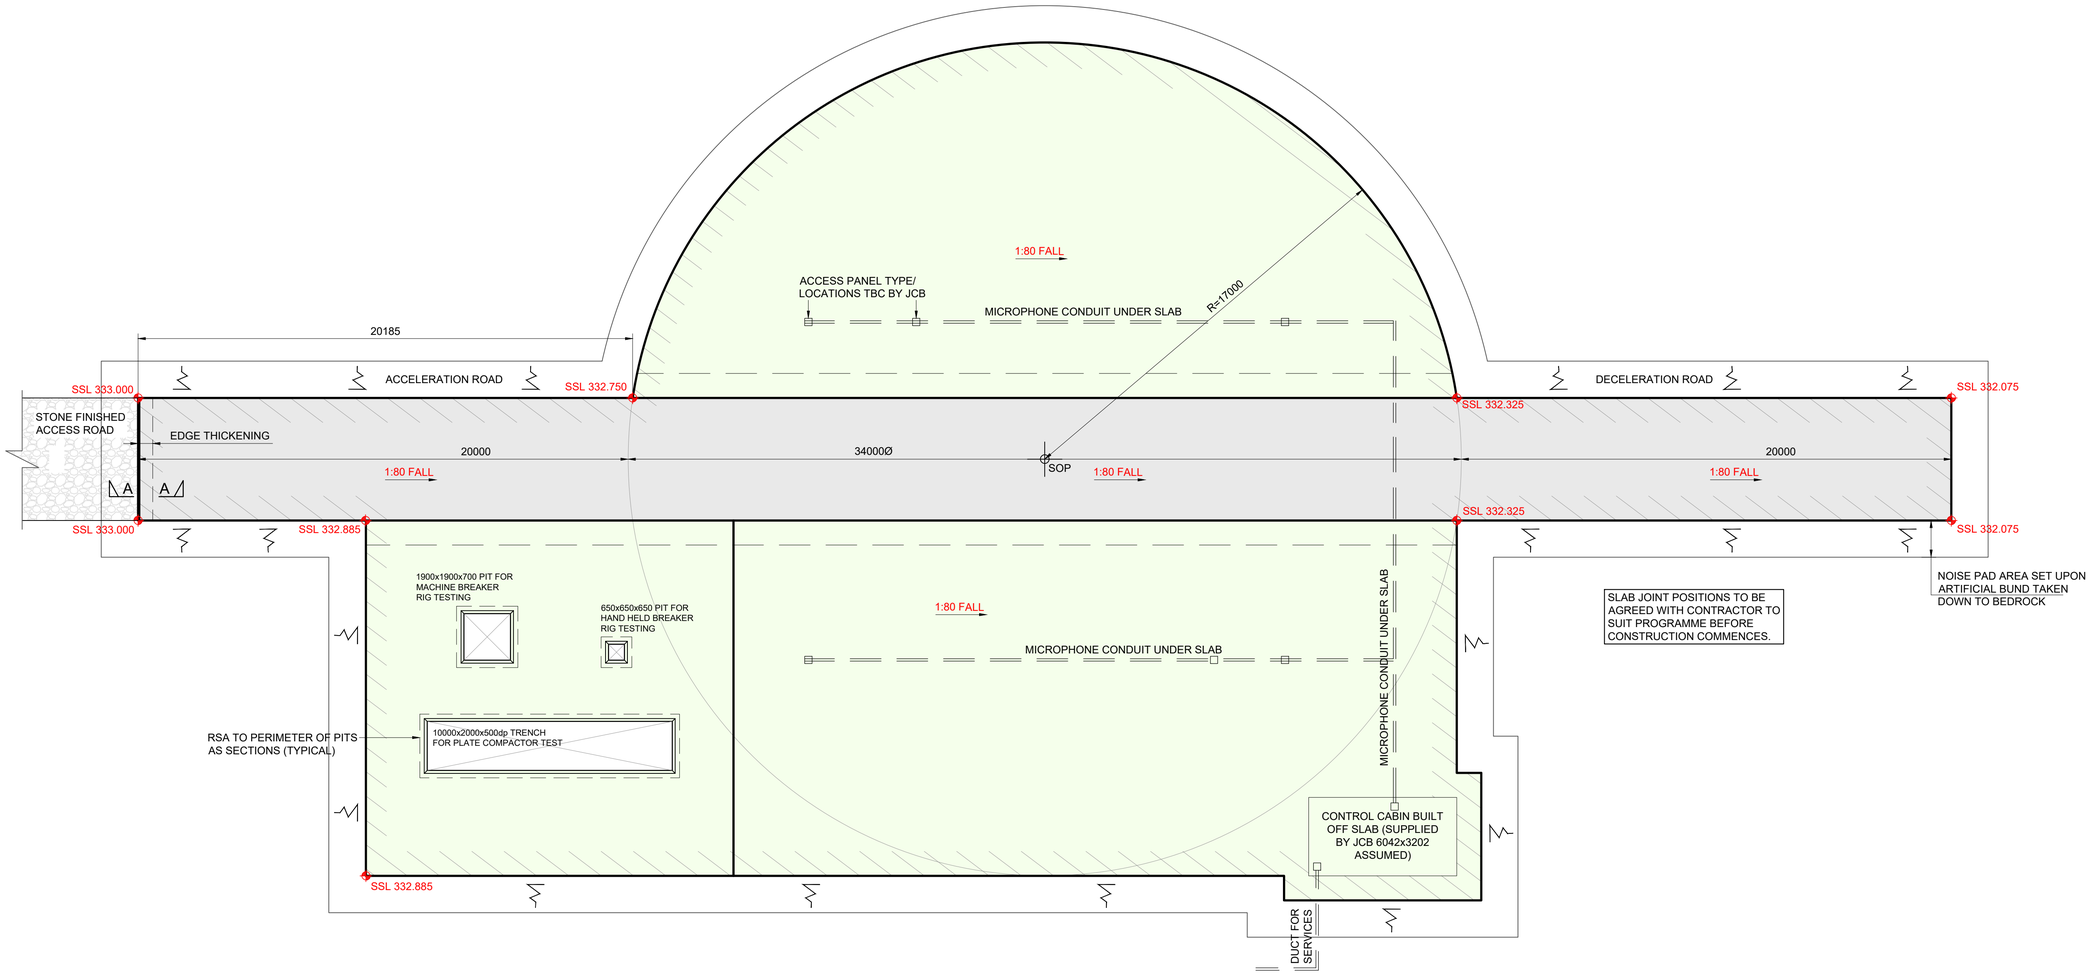

PLAN
(SCALE 1:125)

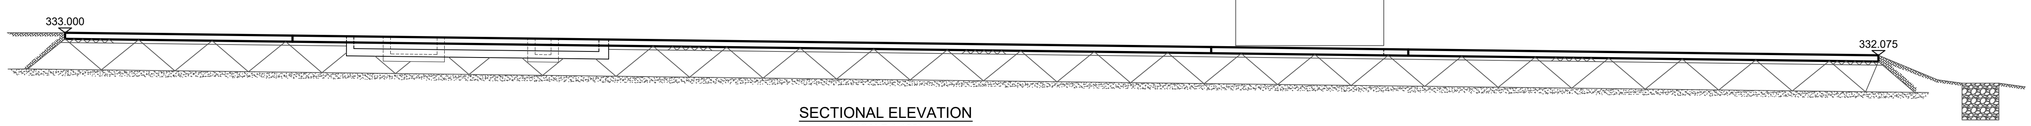

SECTIONAL ELEVATION
(SCALE 1:125)

REV	BY	AMENDMENTS	DATE
P1	NC	FIRST ISSUE	28.11.19

STATUS
PLANNING

ghw Consulting Engineers Ltd
Civil & Structural
3 Emmanuel Court,
20-22 Reddicroft
Sutton Coldfield, B73 6BN
t 0121 573 0173
e admin@ghwconsulting.co.uk
w www.ghwconsulting.co.uk

CLIENT
JCB

CONTRACT
Wardlow NVH Area

TITLE
NVH Slab Layout

DRAWN	CHECKED	APPROVED
NC	JA	WG

SCALE	DATE
A1 - 1:125 A3 - 1:250	NOV 2019

JOB NO.	DRAWING NO.	REVISION
19-3692	502	P1