


THIS DRAWING IS COPYRIGHT AND MUST NOT BE REPRODUCED WHOLLY OR IN PART WITHOUT PRIOR PERMISSION.
© 2019. GHW CONSULTING ENGINEERS LTD.

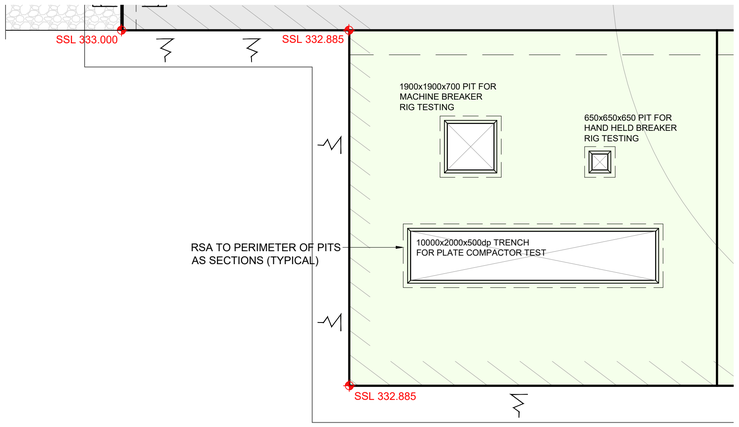


PART PLAN SHOWING PIT AREA
(SCALE 1:125)

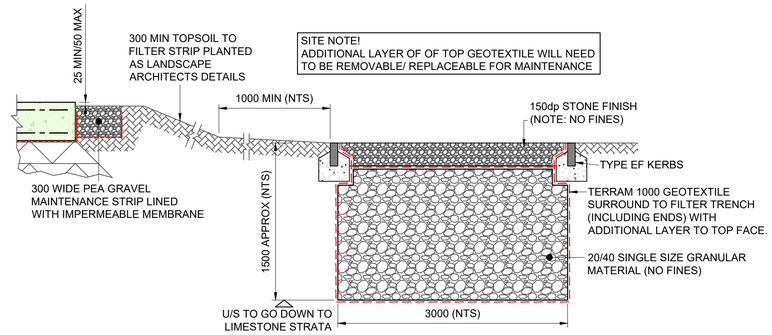


TYPICAL FILTER DRAIN DETAIL TO NVH SLAB AREA
(SCALE 1:20)

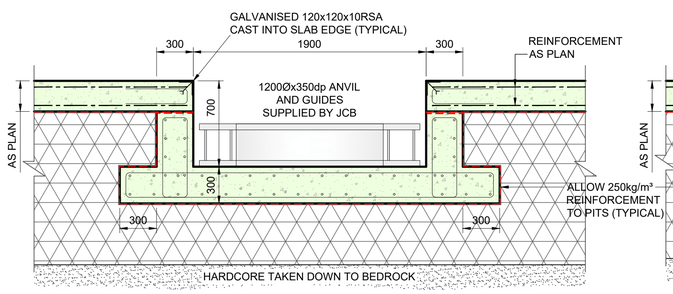

SECTION THROUGH MACHINE BREAKER PIT
(SCALE 1:25)

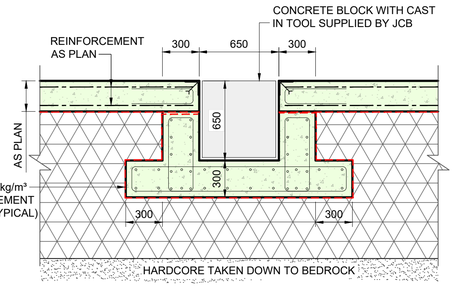

SECTION THROUGH HAND BREAKER PIT
(SCALE 1:25)

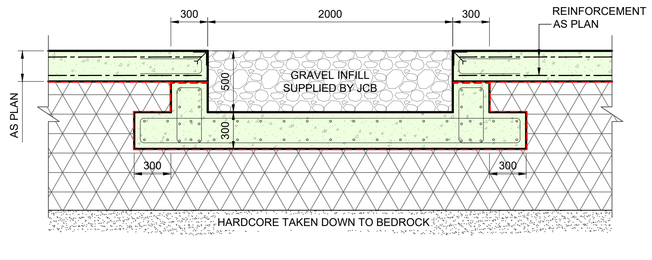

SECTION THROUGH WALK BEHIND PLATE COMPACTOR AND WALK BEHIND DRUM ROLLER TRENCH
(SCALE 1:25)

REV	BY	AMENDMENTS	DATE
P1	NC	FIRST ISSUE	28.11.19

STATUS
PLANNING

ghw Consulting Engineers Ltd
Civil & Structural
3 Emmanuel Court,
20-22 Reddicroft
Sutton Coldfield, B73 6BN
t 0121 573 0173
e admin@ghwconsulting.co.uk
w www.ghwconsulting.co.uk

CLIENT
JCB

CONTRACT
Wardlow NVH Area

TITLE
NVH Slab and Pit Sections

DRAWN	CHECKED	APPROVED
NC	JA	WG

SCALE	DATE
A1 - 1:125, 1:25, 1:20 A3 - 1:250, 1:50, 1:40	NOV 2019

JOB NO.	DRAWING NO.	REVISION
19-3692	503	P1

z:\19\19-3692 JCB Wardlow NVH\DRAWINGS\GHW\19-3692 - Planning.dwg