THIS DRAWING IS COPYRIGHT AND MUST NOT BE REPRODUCED WHOLLY OR IN PART WITHOUT PRIOR PERMISSION.
© 2019. GHW CONSULTING ENGINEERS LTD.

NOTE: VERTICAL SCALE EXAGGERATED FOR CLARITY

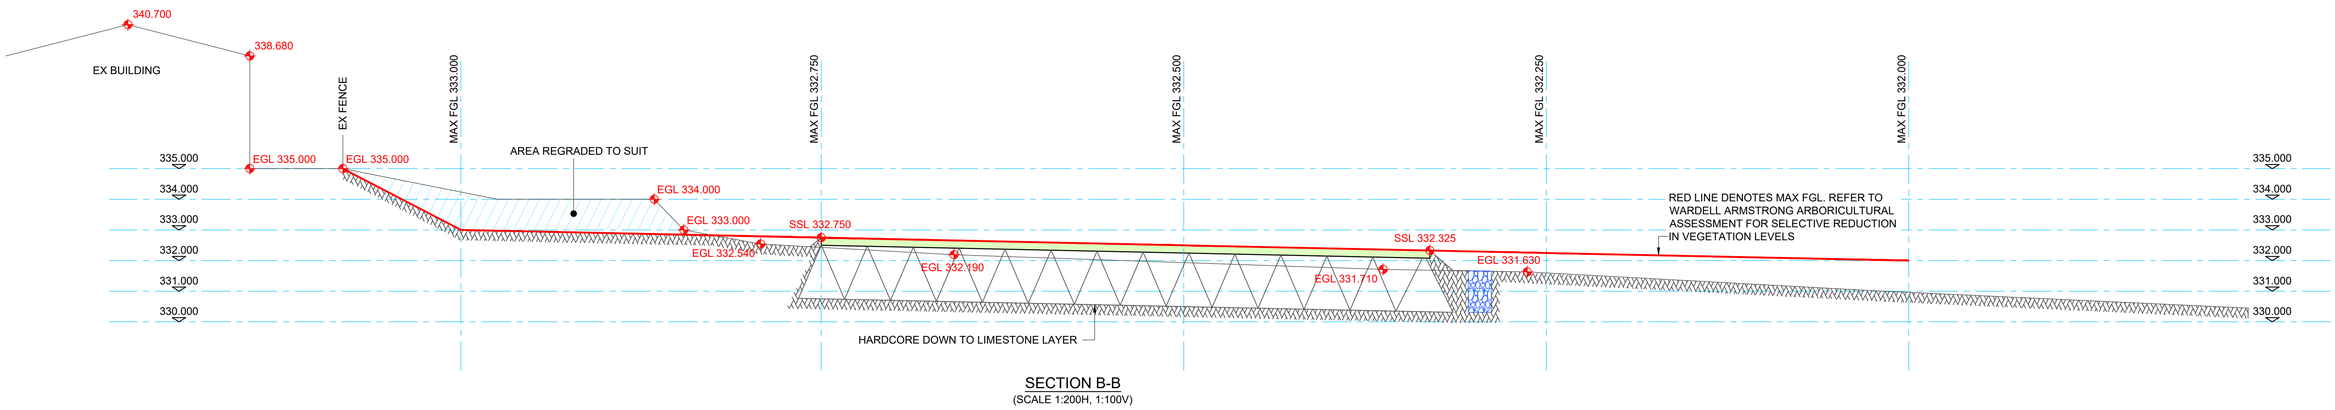

SECTION B-B
(SCALE 1:200H, 1:100V)

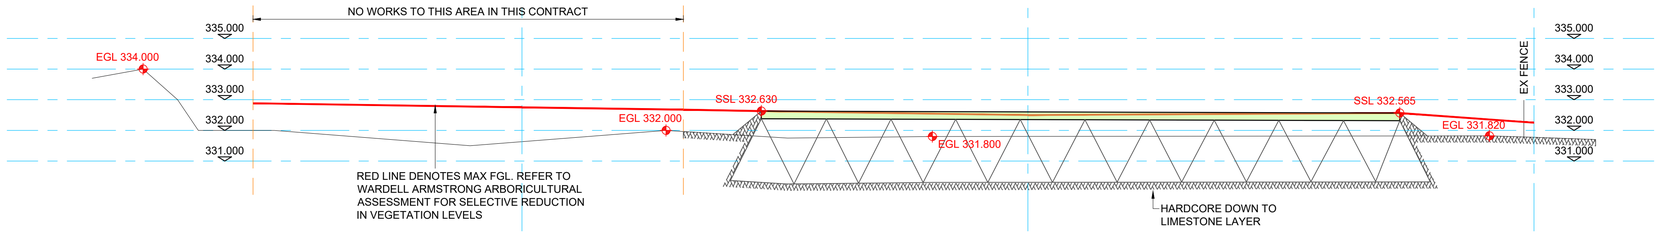

SECTION C-C
(SCALE 1:200H, 1:100V)

REV	BY		
P1	NC	FIRST ISSUE	28.11.19
		AMENDMENTS	DATE

STATUS
PLANNING

ghw Consulting Engineers Ltd
Civil & Structural
3 Emmanuel Court,
20-22 Reddicroft
Sutton Coldfield, B73 6BN
t 0121 573 0173
e admin@ghwconsulting.co.uk
w www.ghwconsulting.co.uk

CLIENT
JCB

CONTRACT
Wardlow NVH Area

TITLE
NVH Site Sections

DRAWN	CHECKED	APPROVED
NC	JA	WG

SCALE	DATE
A1 - 1:200H/1:100V A3 - 1:400H/1:200V	Nov 2019

JOB NO.	DRAWING NO.	REVISION
19-3692	506	P1