

Copyright of this drawing is vested in the Architect and it must not be copied or reproduced without consent. Figured dimensions only are to be taken from this drawing. All contractors must visit the site and be responsible for taking and checking all dimensions relative to their work. Hewitt&Carr Architects Ltd are to be advised of any variation between drawings and site conditions.
THIS DRAWING IS FOR PLANNING PURPOSES ONLY AND CLIENTS/CONTRACTORS ARE ADVISED TO CLARIFY DIMENSIONS WITH THE ARCHITECT PRIOR TO SETTING OUT.

Rev.	Drawn	Comments	Date

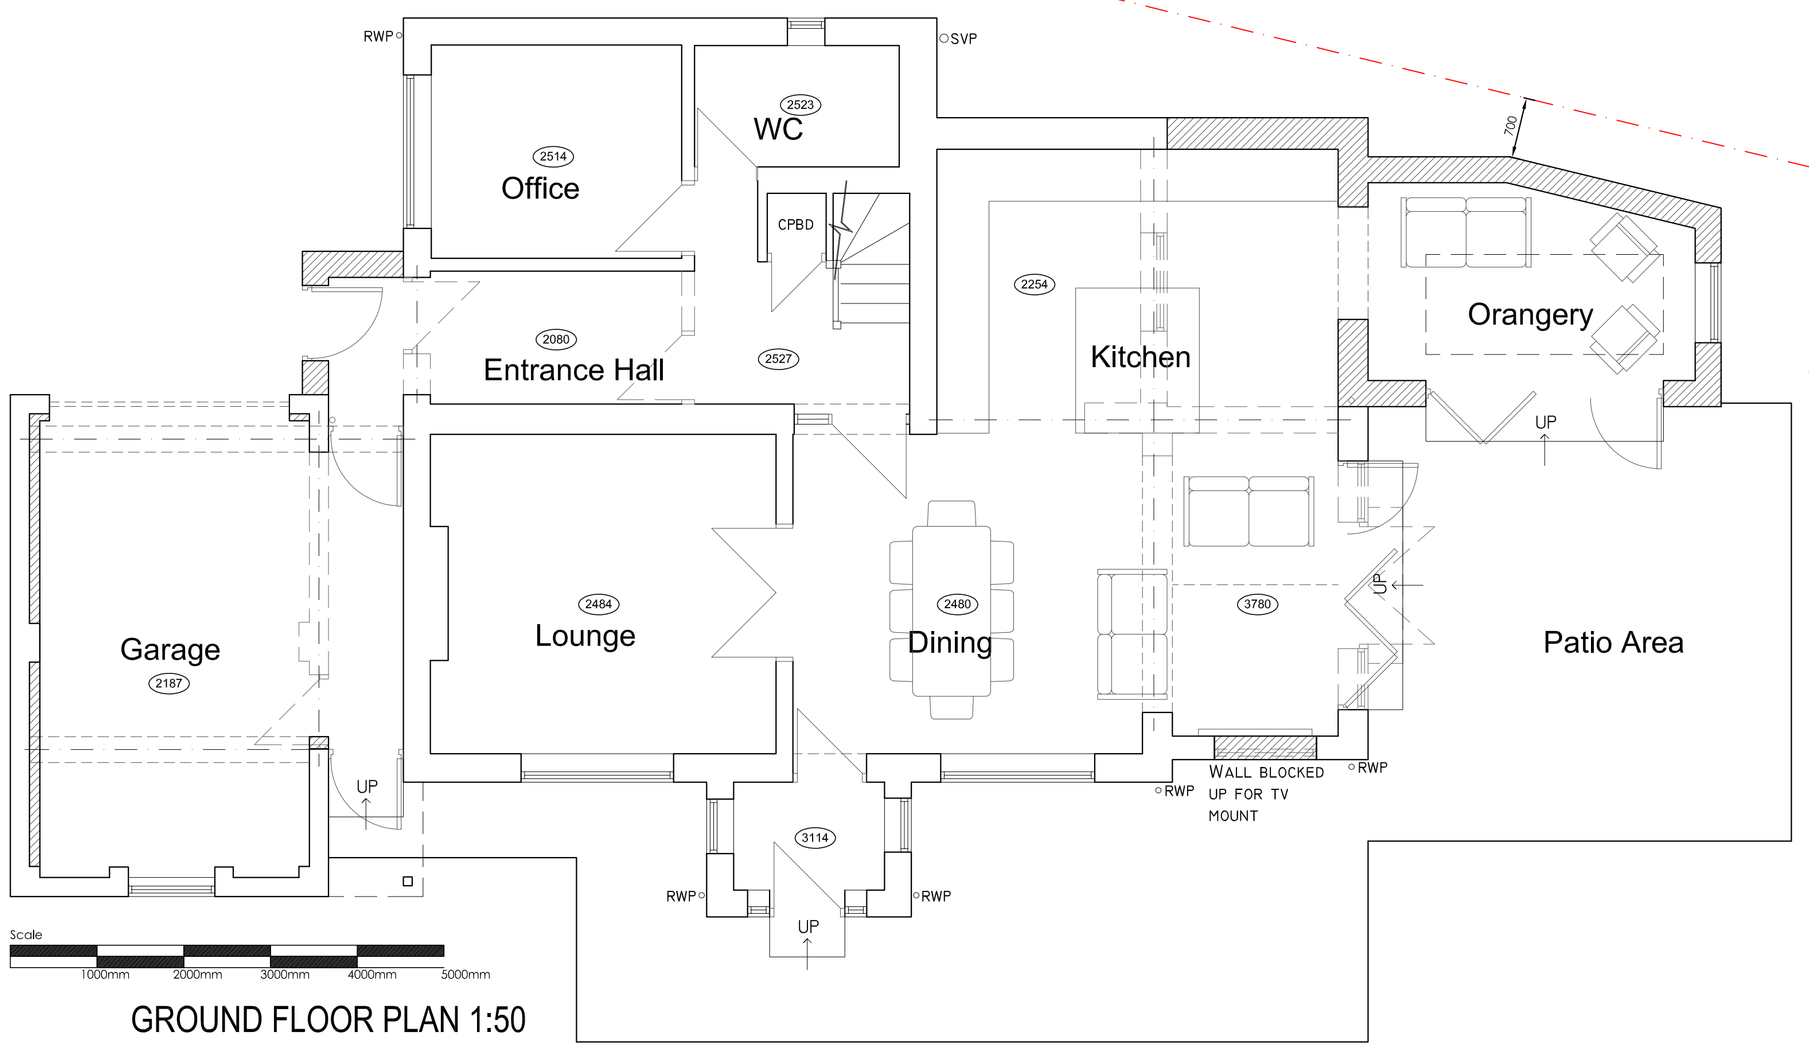


GROUND FLOOR PLAN 1:50

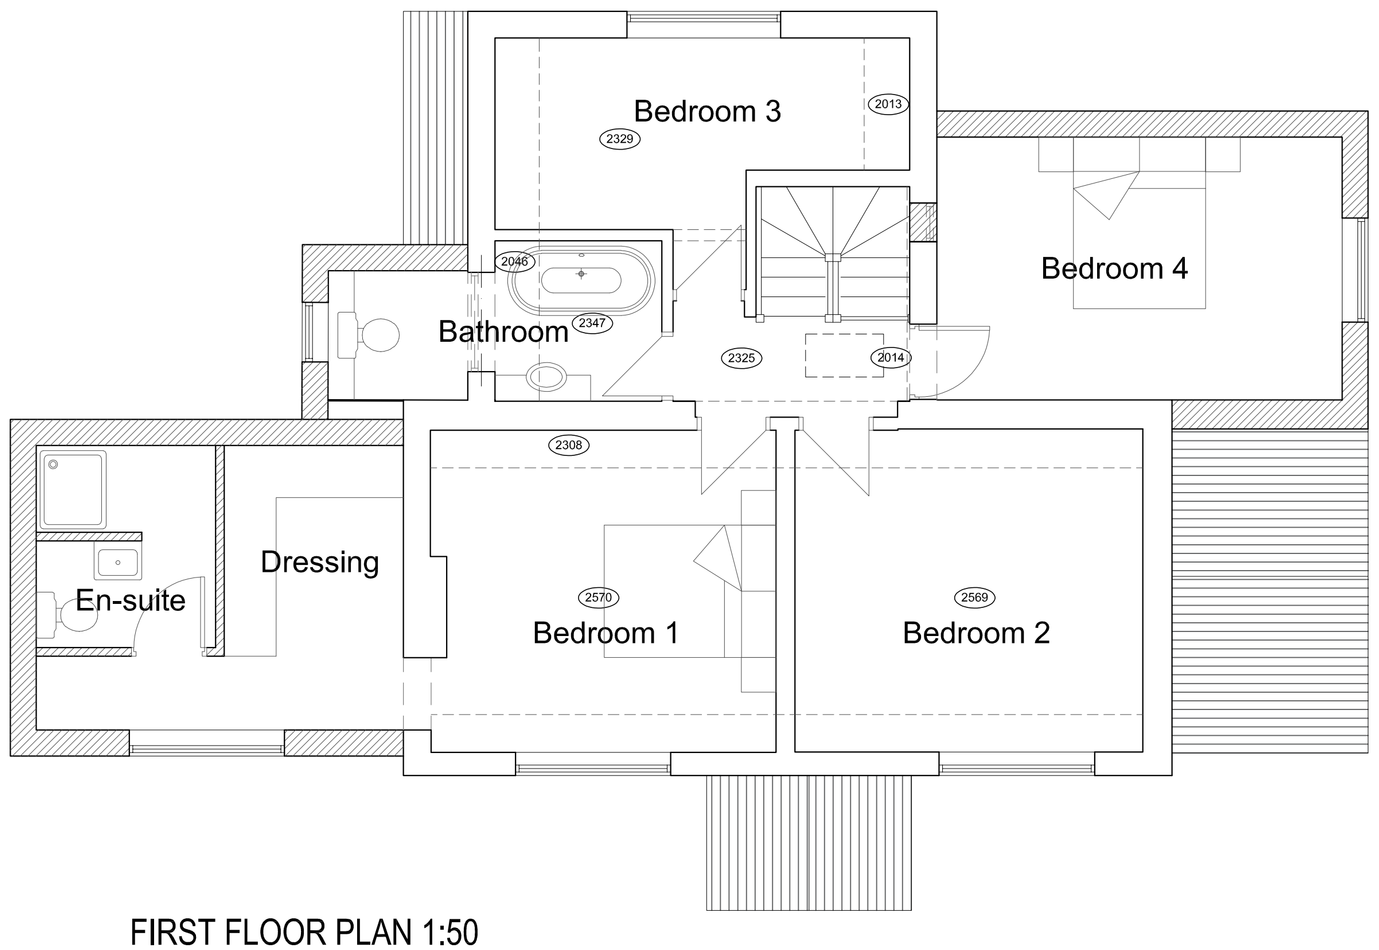


FIRST FLOOR PLAN 1:50

Ordnance Survey © Crown copyright 2019 All rights reserved. Licence number 100051789

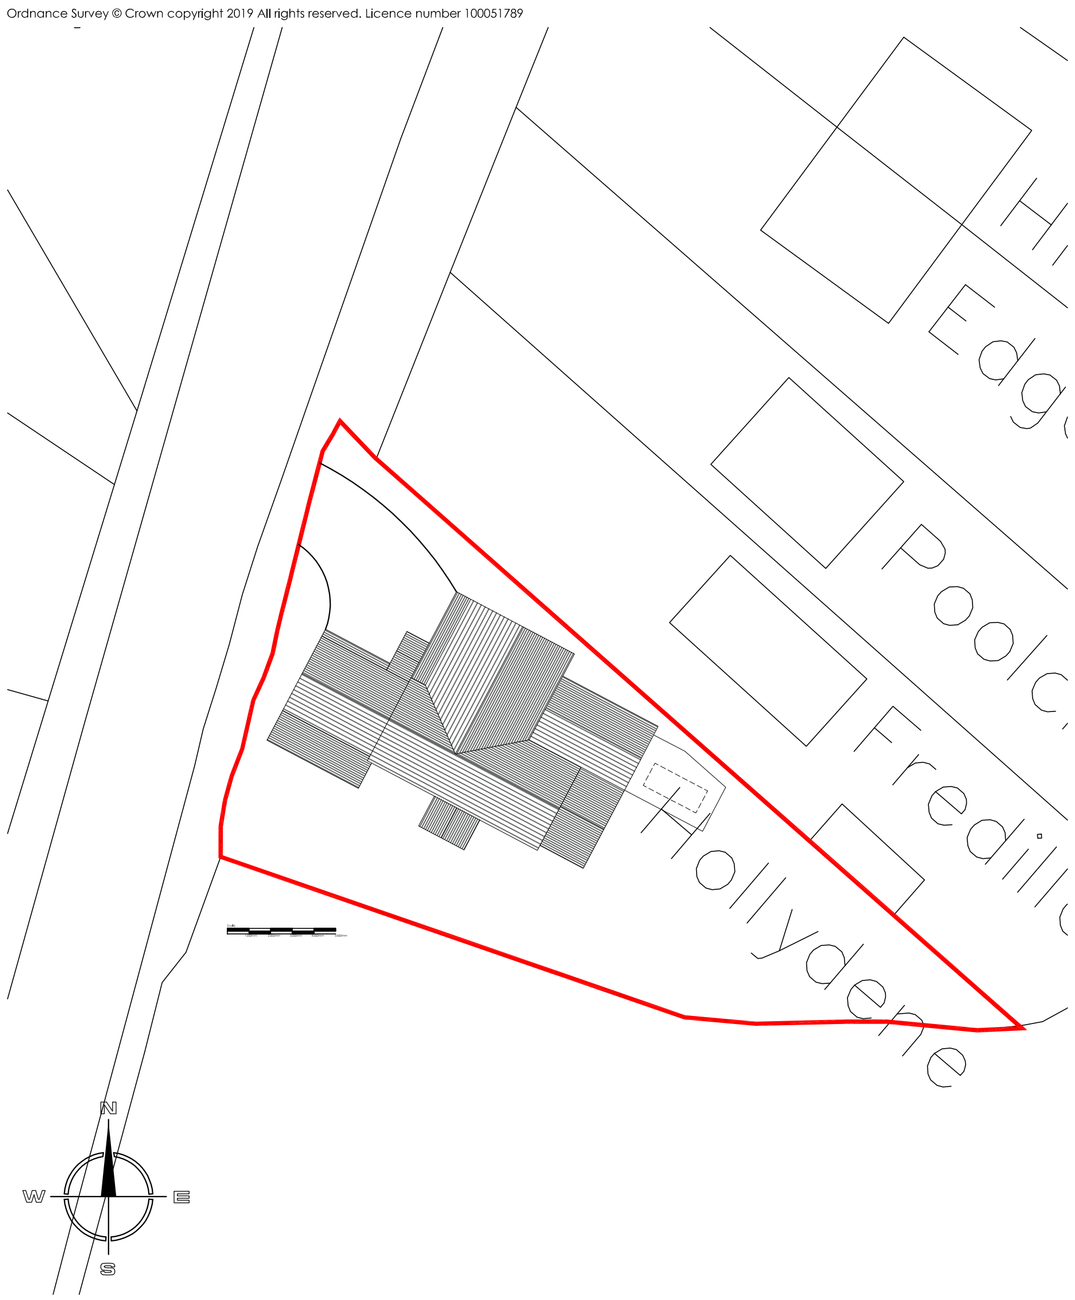

SITE LAYOUT PLAN 1:200

Ordnance Survey © Crown copyright 2019 All rights reserved. Licence number 100051789

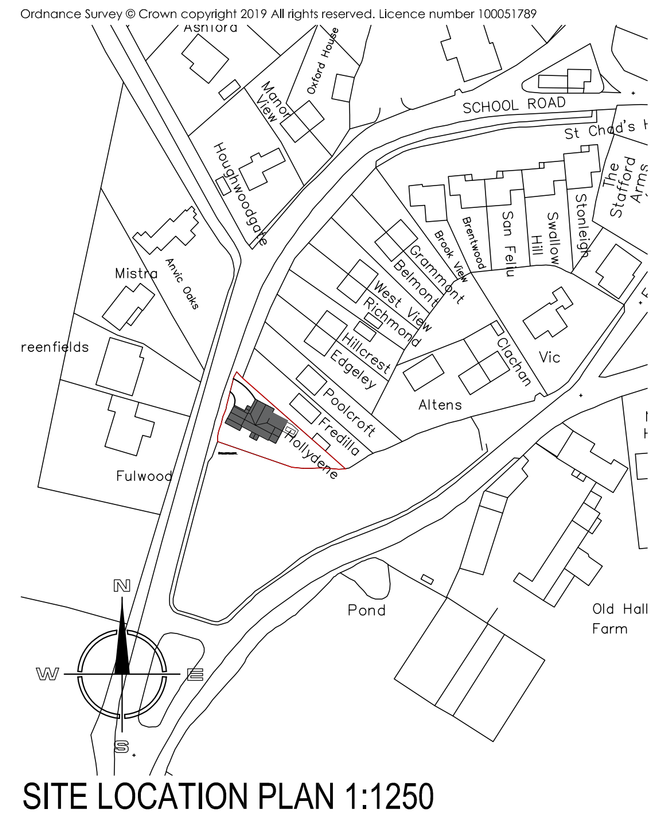

SITE LOCATION PLAN 1:1250

Hewitt&Carr Architects
A: DaisyBank House I 17-19 Leek Road I Cheadle I ST10 1JE
T: 01538 756888
E: enquiries@hcarchitects.co.uk
W: www.hcarchitects.co.uk

Client
Mr and Mrs B Fenton

Project
Proposed 2 storey side extension with extension over existing garage

Title
Plans as proposed

SCHEME

Status
SCHEME

Date NOV 2019
Scale @A1 AS NOTED
Drawn HMM
Checked

Project No 00929
Drawing No. AL(0)02
Rev B

File Path: H:\929