Copyright of this drawing is vested in the Architect and it must not be copied or reproduced without consent. Figured dimensions only are to be taken from this drawing. All contractors must visit the site and be responsible for taking and checking all dimensions relative to their work. Hewitt&Carr Architects Ltd are to be advised of any variation between drawings and site conditions.
THIS DRAWING IS FOR PLANNING PURPOSES ONLY AND CLIENTS/CONTRACTORS ARE ADVISED TO CLARIFY DIMENSIONS WITH THE ARCHITECT PRIOR TO SETTING OUT.

Rev.	Drawn	Comments	Date




Scale
1000mm 2000mm 3000mm 4000mm 5000mm

FRONT ELEVATION 1:50



SIDE ELEVATION 1:50

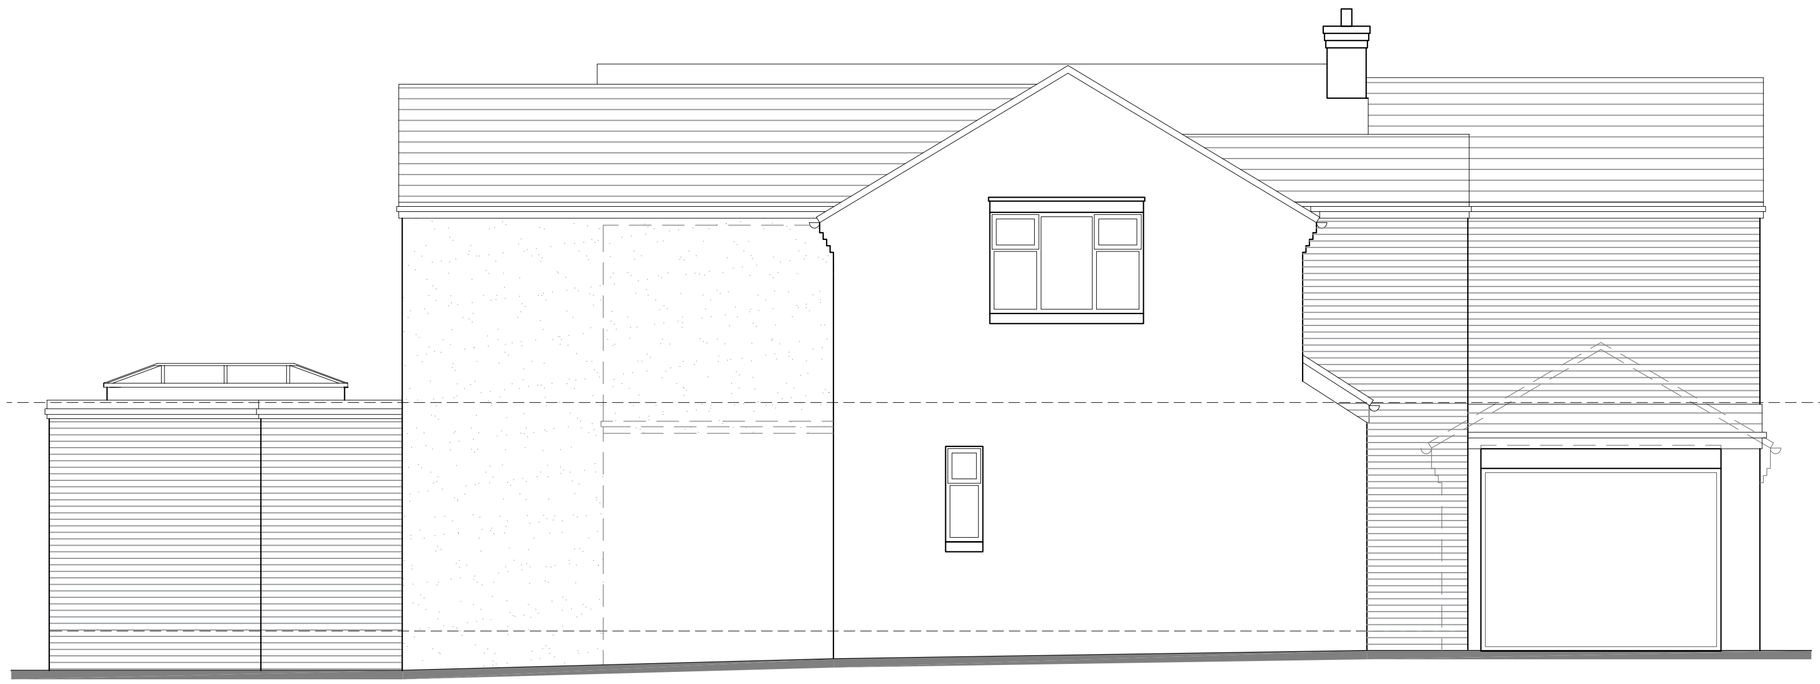

SIDE ELEVATION 1:50



SIDE ELEVATION 1:50

Hewitt&Carr Architects
A: DaisyBank House | 17-19 Leek Road | Cheadle | ST10 1JE
T: 01538 756888
E: enquiries@hcarchitects.co.uk
W: www.hcarchitects.co.uk

Client
Mr and Mrs B Fenton

Project
Proposed 2 storey side extension with extension over existing garage

Title
Elevations as proposed

SCHEME

Status
SCHEME

Date NOV 2019 Drawn HMM

Scale @A1 AS NOTED Checked

Project No 00929 Drawing No. AL(0)03 Rev C

File Ref: H:\REF