

FRONT ELEVATION
1:50

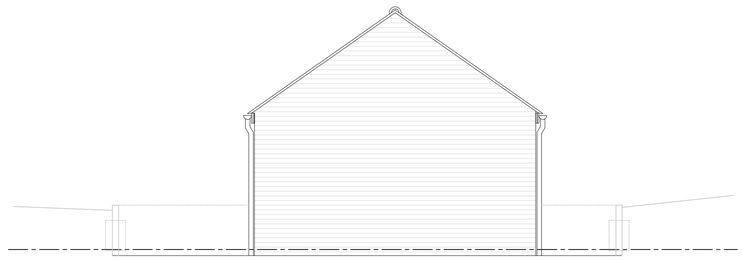

REAR ELEVATION
1:50

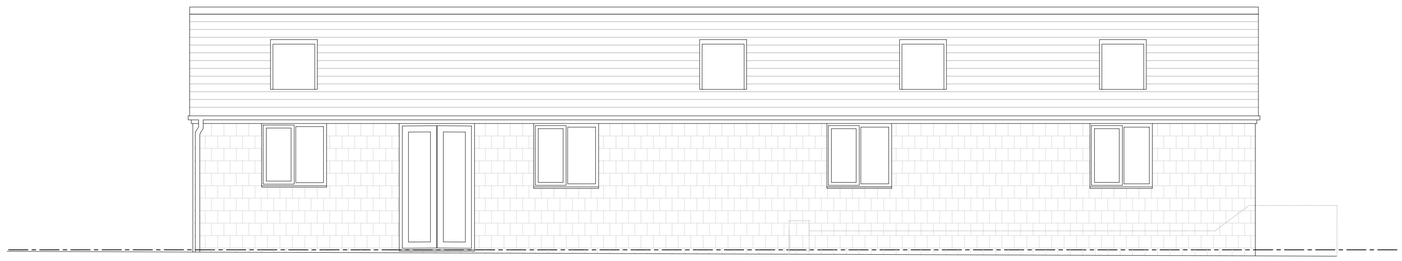

SIDE ELEVATION
1:50

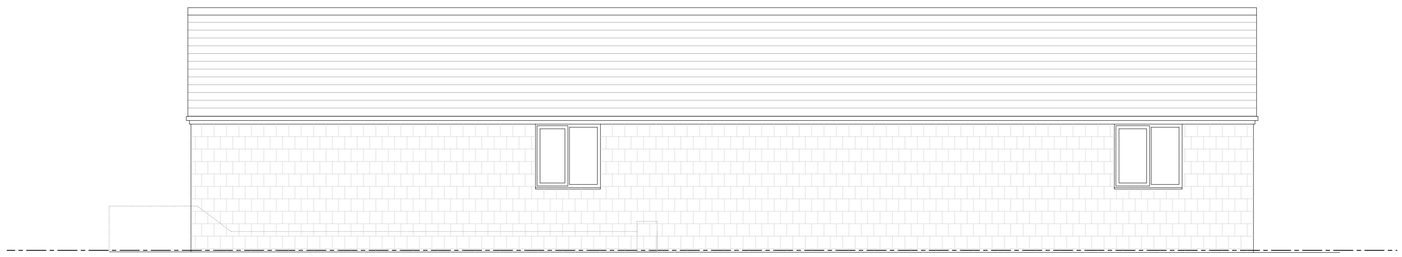

SIDE ELEVATION
1:50

Revisions

Revision	Date	Revision notes	Drawn	Checked
A	26-07-19	General Drawing Development.	RP	TA
B	18-12-19	Amended to planners comments	AH	TA

Job title
Barnfields
Brown Edge
ST6 8SN

Client
Kathleen Durber

Drawing title
As Existing Elevations

First issued 23-07-19
Drawn by AZ

Drawing sheet size A1
Scale 1:50

Inspected by TA
Drawing number 6318 (P) 002
Revision B

PLANNING

Check all dimensions and verify on site. Report any errors or omissions. © ARNI Architects Ltd

ARNI Architects Ltd
The Barracks Workshops
2-3 Barracks Square
Newcastle-Under-Lyme, ST5 1LG
T 01782 611 815
E info@arniarchitects.com
www.arniarchitects.com