

ROOF PLAN
1:50

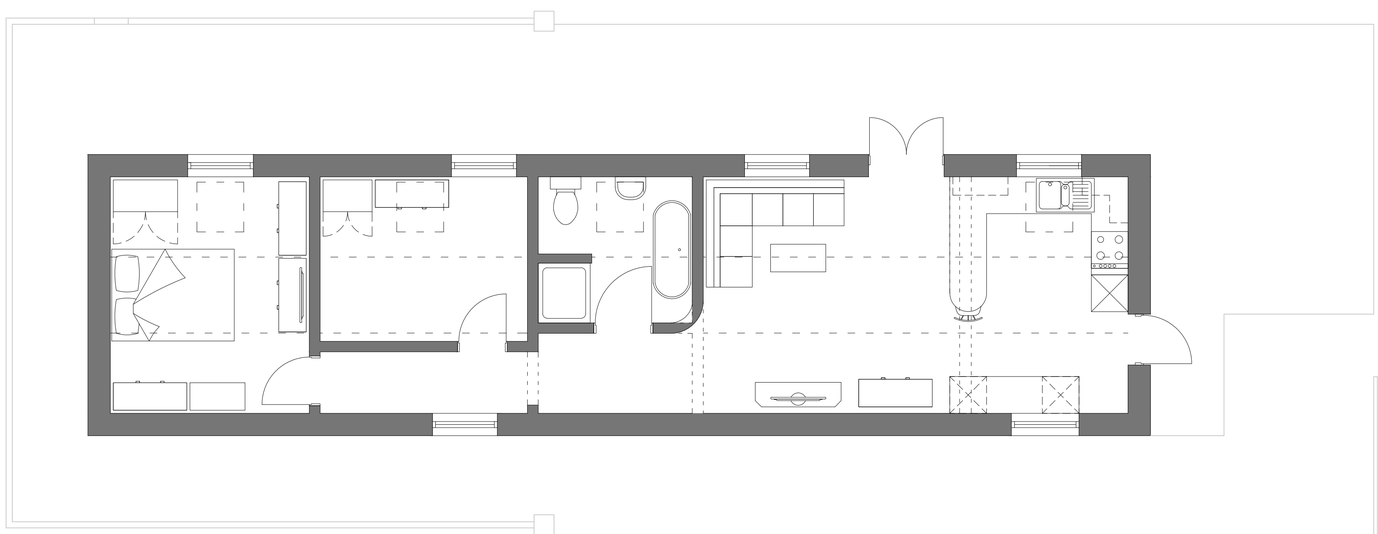

GROUND FLOOR PLAN
1:50

GENERAL NOTES:

OS map extract

© Crown copyright 2019. Supplied by mapserve.co.uk a licensed Ordnance Survey partner number 100053143. Reproduction in whole or part is prohibited without the prior permission of Ordnance Survey.

KEY:

Site boundary.



BLOCK PLAN
1:1250

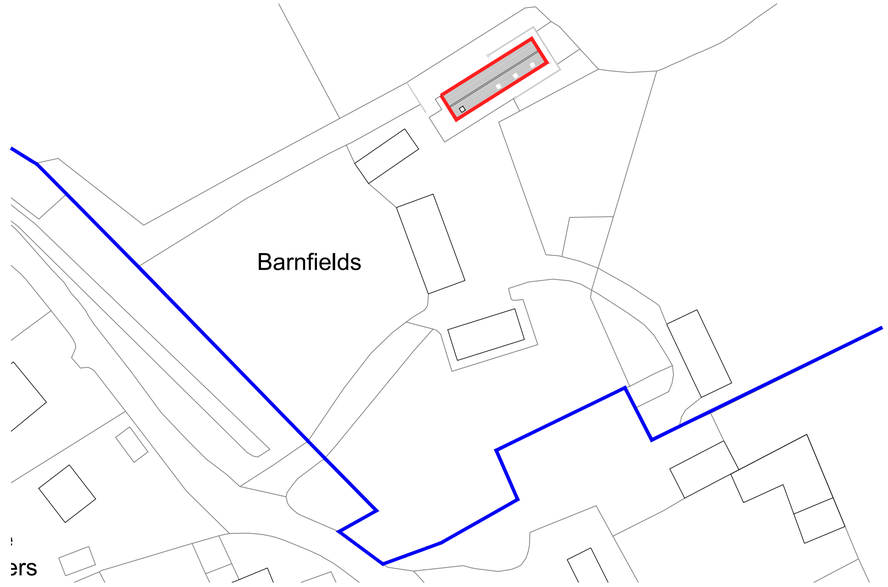

SITE LOCATION PLAN
1:500

Revisions

Revision	Date	Revision notes	Drawn	Checked
A	26-07-19	General Drawing Development.	RP	TA
B	16-08-19	Amended site boundary line	RP	AH
C	20-11-19	Amended site boundary line	AH	TA
D	18-12-19	Amended to planners comments	AH	TA

Job title
Barnfields
Brown Edge
ST6 8SN

Client
Kathleen Durber

Drawing title
As Existing Plans

First issued 23-07-19
Drawn by AZ

Drawing sheet size A1
Scale 1:50 1:500 1:1250

Inspected by TA
Drawing number 6318 (P) 001
Revision D

PLANNING

Check all dimensions and verify on site. Report any errors or omissions. © ARNI Architects Ltd

ARNI Architects Ltd
The Barracks Workshops
2-3 Barracks Square
Newcastle-Under-Lyme, ST5 1LG
T 01782 611 815
E info@arniarchitects.com
www.arniarchitects.com