SCALE (DETAILS 1:10 @A1)

0 0.2m 0.8m

## FRONT BEDROOM 1 WINDOW 1:10

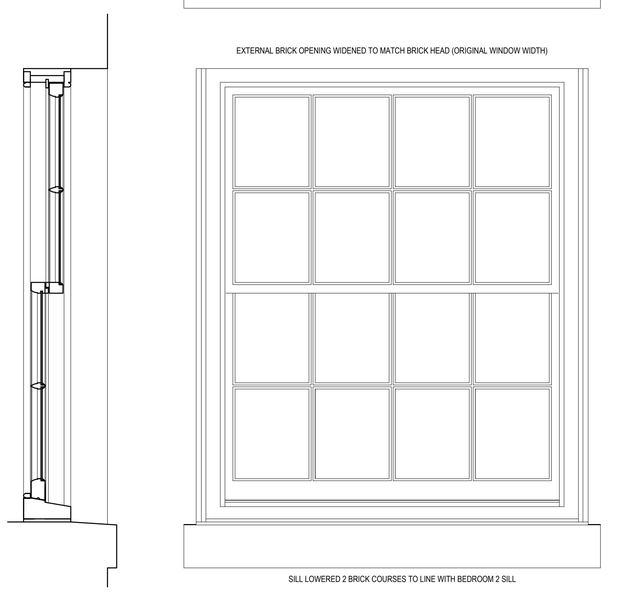


## FRONT BEDROOM 2 WINDOW 1:10

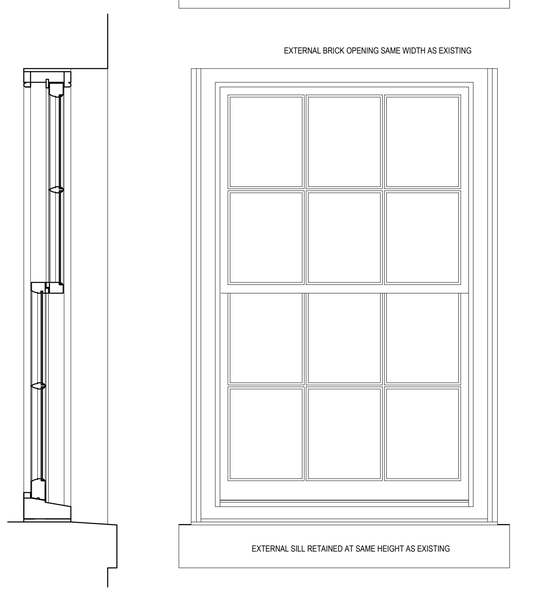


## LOUNGE WINDOW TO FRONT ELEVATION 1:10

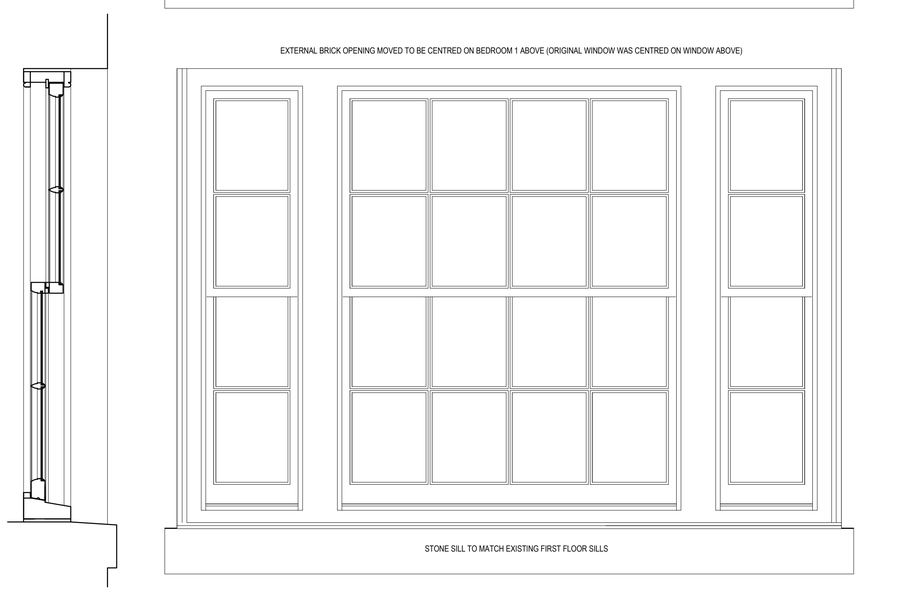


LIMITED LOCALIZED POINTING / RE-POINTING TO ALTERATIONS TO WINDOW OPENINGS

MAKE A SAMPLE MORTAR MIX, ALLOW TO SET AND AGREE WITH THE ARCHITECT BEFORE CARRYING OUT ANY WORK ON THE EXISTING WALLS. DIFFERENT SOURCES / DIFFERENT COLOURS OF SAND MAY NEED TO BE TRIED TO OBTAIN THE EXACT MATCH TO THE ORIGINAL HOUSE MORTAR. MORTAR TO BE 1 : 3-¼ OF LIME : SHARP SAND. THE LIME IS TO BE HANSON NATURAL HYDRAULIC LIME NHL 3.5. NO JOINTS TO BE CUT OUT WITH DISC CUTTERS OR OTHER MECHANICAL TOOLS - ALL JOINTS THAT ARE TO BE RE-POINTED ARE TO BE CHISELED OUT WITH HAND TOOLS TO AVOID DAMAGING BRICK FACES. WHERE RE-POINTING, RAKE JOINTS BACK NO LESS THAN 15MM. POINTING TO HAVE FLUSH FINISH.

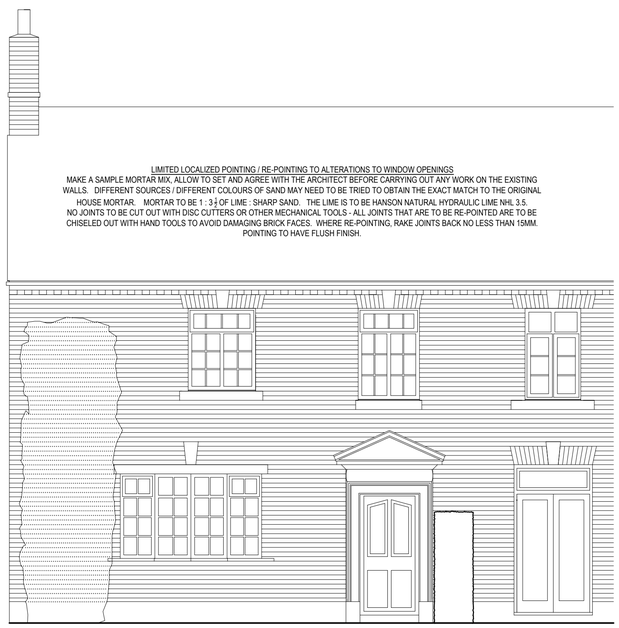

## FRONT ELEVATION - EXISTING




PAINTED TIMBER WINDOWS AND DOOR TO BE TRADITIONALLY MADE TO LARGE SCALE DETAILS (SEE SEPARATE DRAWING)

## FRONT ELEVATION - PROPOSED

SCALE (ELEVATIONS 1:50 @A1)

0 1m 5m

©COPYRIGHT DAVID BAILEY ARCHITECT LTD

## FRONT DOOR 1:10

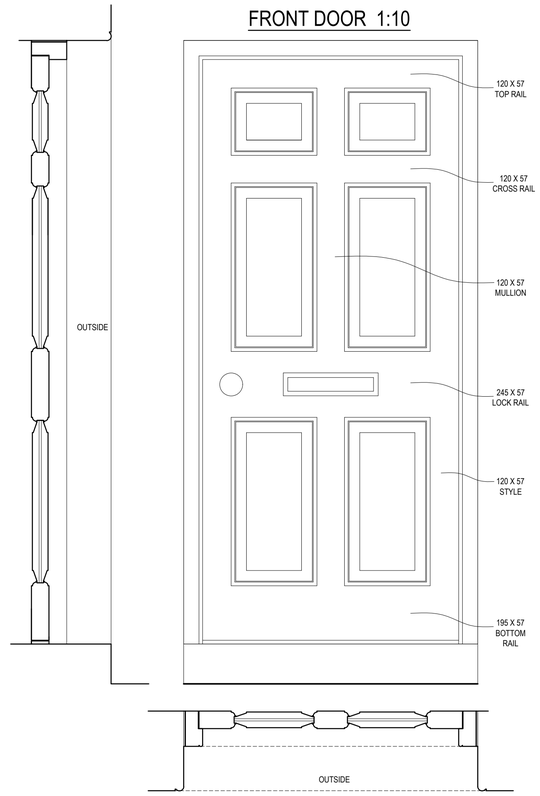


**NOTES:**

BUILDER TO CHECK SETTING OUT DIMENSIONS WITH THE ARCHITECT PRIOR TO CONSTRUCTION AND NOT RELY ON SCALING OFF DRAWINGS.

| REV. | DESCRIPTION | DATE | INT. |
|---|---|---|---|
| | | | |

**DAVID BAILEY ARCHITECT LTD**
Gillow Fold Farm, 26 Mow Lane, Gillow Heath,
Biddulph, Staffordshire, ST8 6QQ
Tel: 01782 516355 E-mail: davidbailey.architect@btinternet.com

SCALE: 1:50 @A1
1:10 @A1

TITLE: FRONT ELEVATION - EXISTING AND PROPOSED WINDOWS AND DOOR

PROJECT: 26 MOW LANE, GILLOW HEATH, STAFFORDSHIRE, ST8 6QQ - REPLACEMENT WINDOWS AND FRONT DOOR

DATE: OCT 2019

JOB NUMBER: 00786

DRAWN BY: DB

DRAWING NUMBER: 00786-001