SCALE (ELEVATIONS 1:50 @A1)

0 1m 5m




REAR ELEVATION - EXISTING




PAINTED TIMBER WINDOWS AND DOOR TO BE TRADITIONALLY MADE TO LARGE SCALE DETAILS (SEE SEPARATE DRAWING)


REAR ELEVATION - PROPOSED

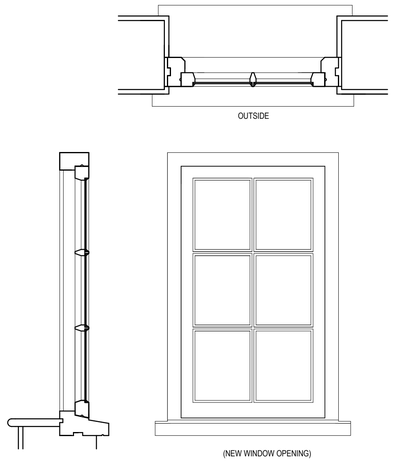


REAR LANDING WINDOW 1:10

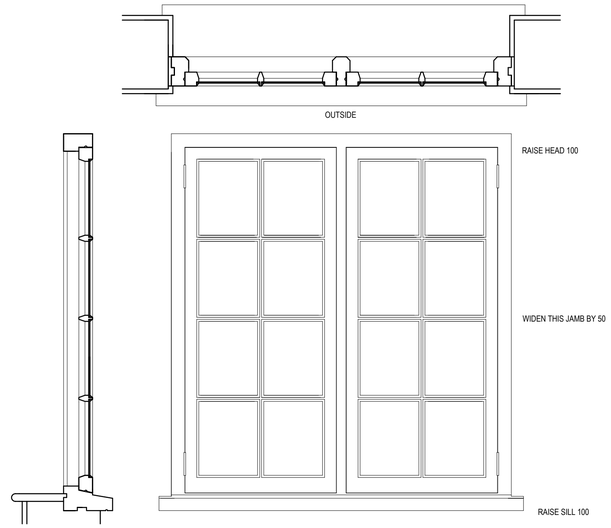

REAR BEDROOM WINDOW 1:10

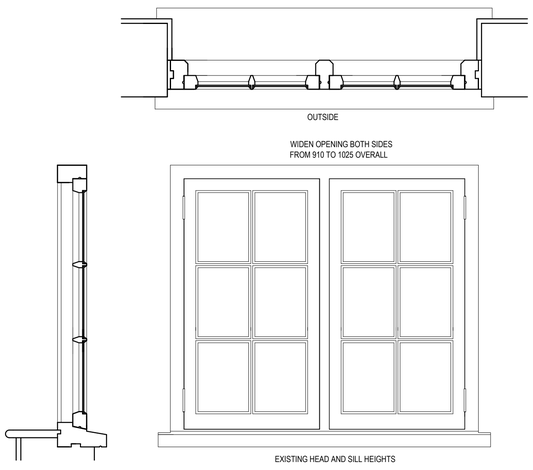

BATHROOM WINDOW 1:10

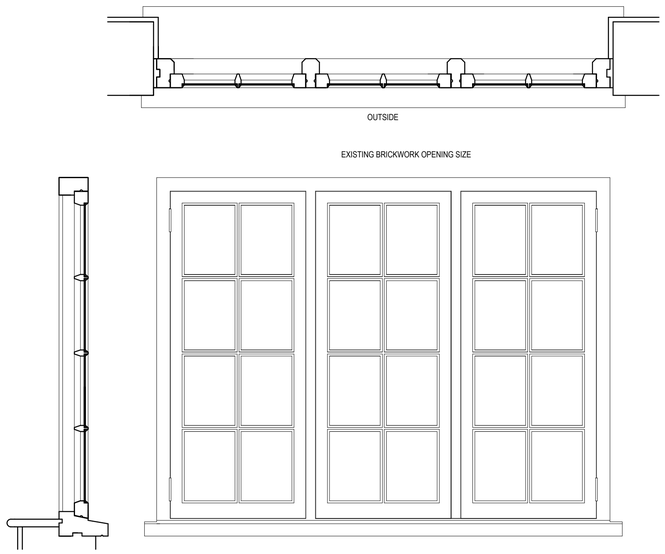

KITCHEN WINDOW 1:10

SCALE (DETAILS 1:10 @A1)

0 0.2m 1m

©COPYRIGHT DAVID BAILEY ARCHITECT LTD

NOTES:

BUILDER TO CHECK SETTING OUT DIMENSIONS WITH THE ARCHITECT PRIOR TO CONSTRUCTION AND NOT RELY ON SCALING OFF DRAWINGS.

REV.	DESCRIPTION	DATE	INT.

DAVID BAILEY ARCHITECT LTD
Gillow Fold Farm, 26 Mow Lane, Gillow Heath,
Biddulph, Staffordshire, ST8 6QQ
Tel: 01782 516355 E-mail: davidbailey.architect@btinternet.com

PROJECT: 26 MOW LANE, GILLOW HEATH, STAFFORDSHIRE, ST8 6QQ - REPLACEMENT WINDOWS & FRONT DOOR

SCALE: 1:50 @A1
1:10 @A1

DATE: OCT 2019

DRAWN BY: DB

TITLE: REAR ELEVATION - EXISTING AND PROPOSED WINDOWS

JOB NUMBER: 00786

DRAWING NUMBER: 00786-002