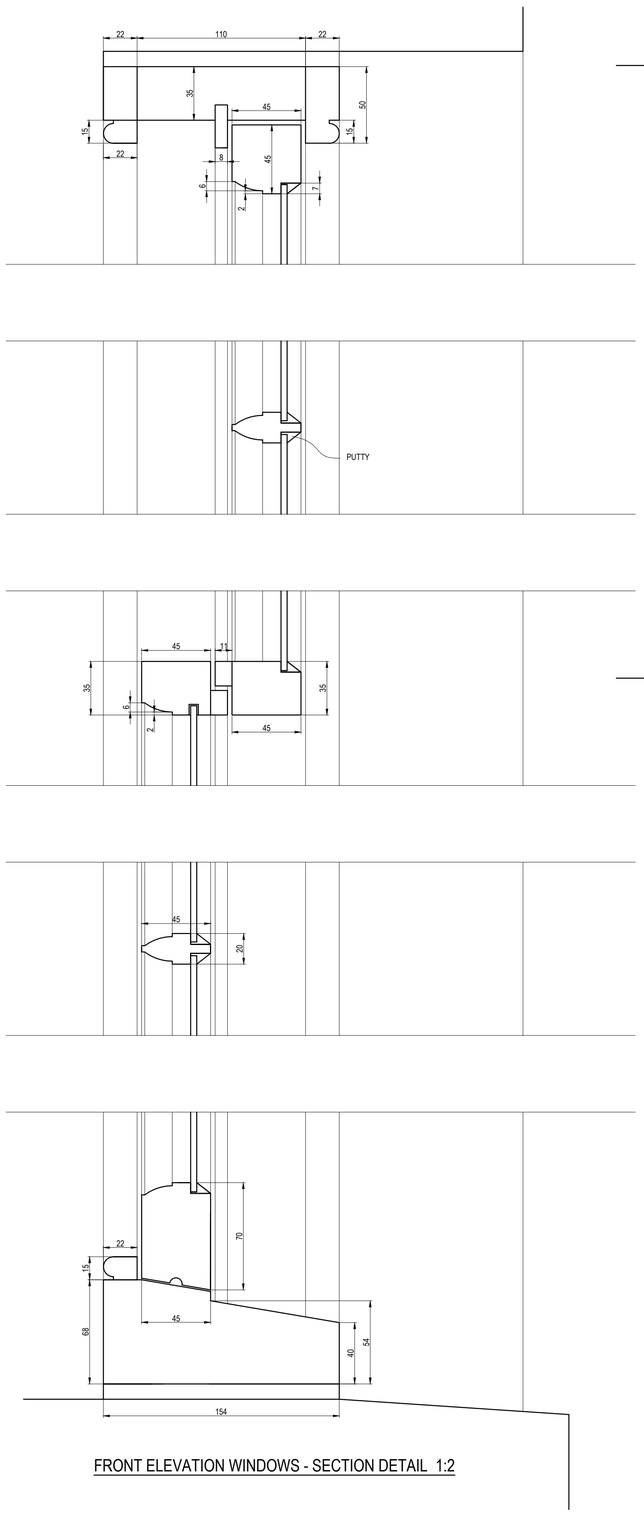

FRONT ELEVATION WINDOWS - SECTION DETAIL 1:2

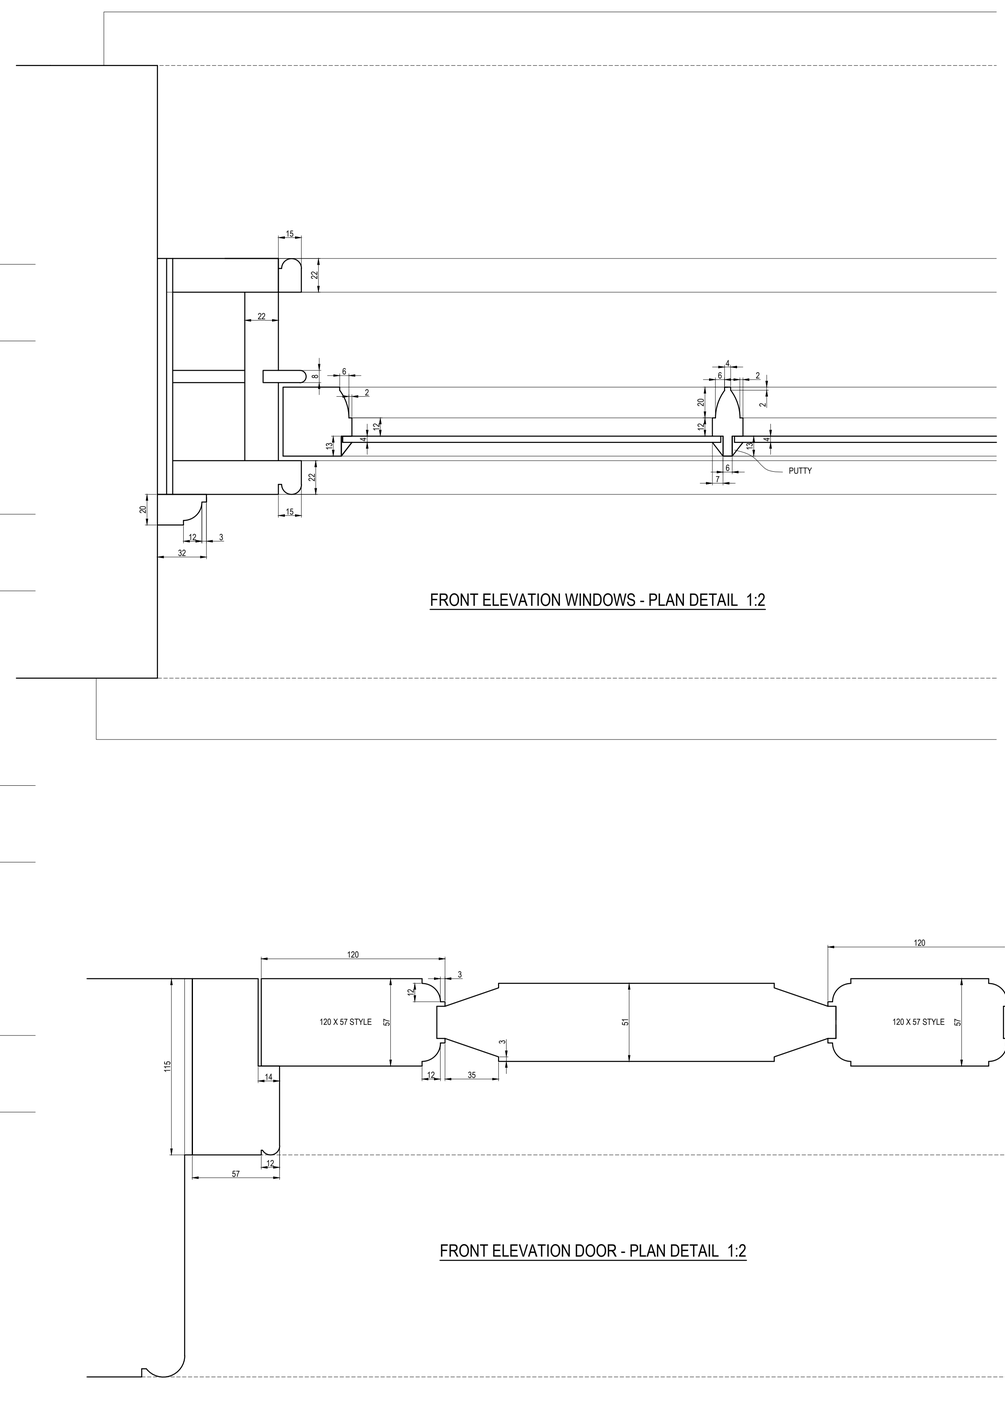

FRONT ELEVATION WINDOWS - PLAN DETAIL 1:2

FRONT ELEVATION DOOR - PLAN DETAIL 1:2

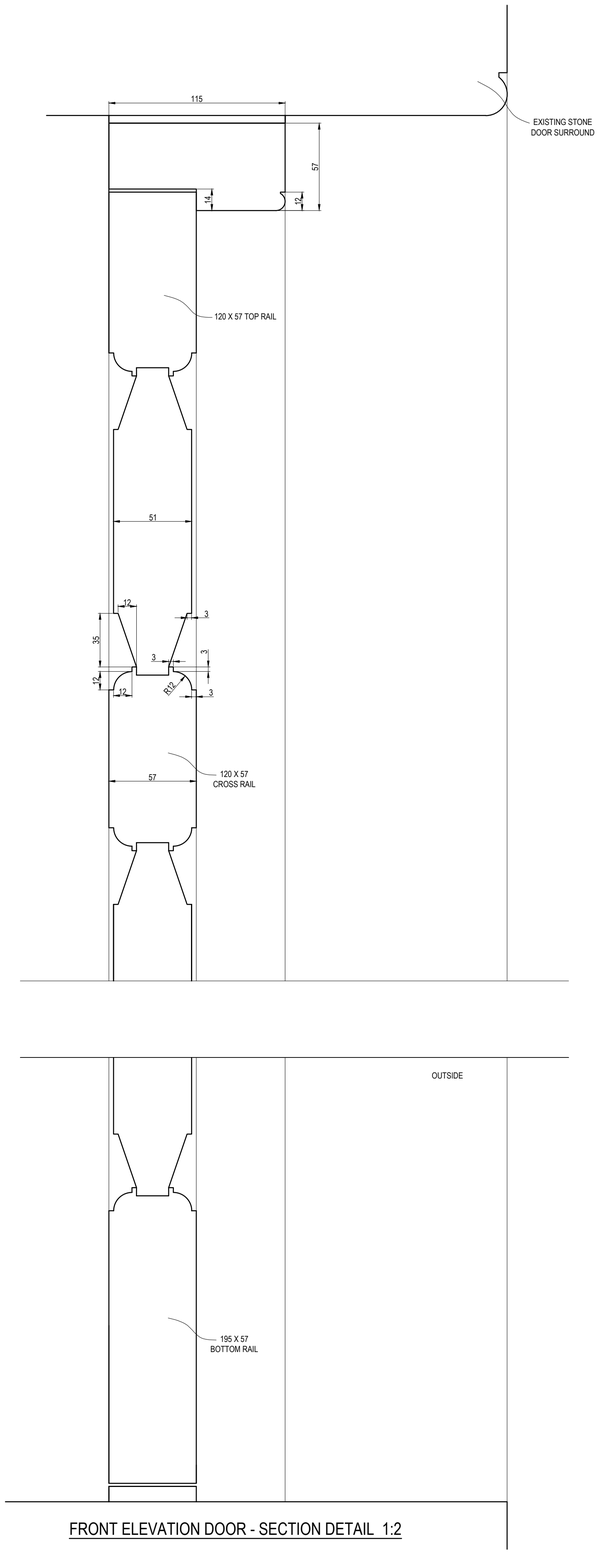

FRONT ELEVATION DOOR - SECTION DETAIL 1:2

SCALE (DETAILS 1:2 @A1)

0 40mm 200mm

©COPYRIGHT DAVID BAILEY ARCHITECT LTD

NOTES:

BUILDER TO CHECK SETTING OUT DIMENSIONS WITH THE ARCHITECT PRIOR TO CONSTRUCTION AND NOT RELY ON SCALING OFF DRAWINGS.

REV.	DESCRIPTION	DATE	INT.

DAVID BAILEY ARCHITECT LTD
Gillow Fold Farm, 26 Mow Lane, Gillow Heath,
Biddulph, Staffordshire, ST8 6QQ
Tel: 01782 516355 E-mail: davidbailey.architect@btinternet.com

SCALE: 1:2 @A1

TITLE: FRONT ELEVATION - PROPOSED WINDOWS AND DOOR - DETAILS

PROJECT: 26 MOW LANE, GILLOW HEATH, STAFFORDSHIRE, ST8 6QQ - REPLACEMENT WINDOWS & FRONT DOOR

DATE: DEC 2019

JOB NUMBER: 00786

DRAWN BY: DB

DRAWING NUMBER: 00786-003