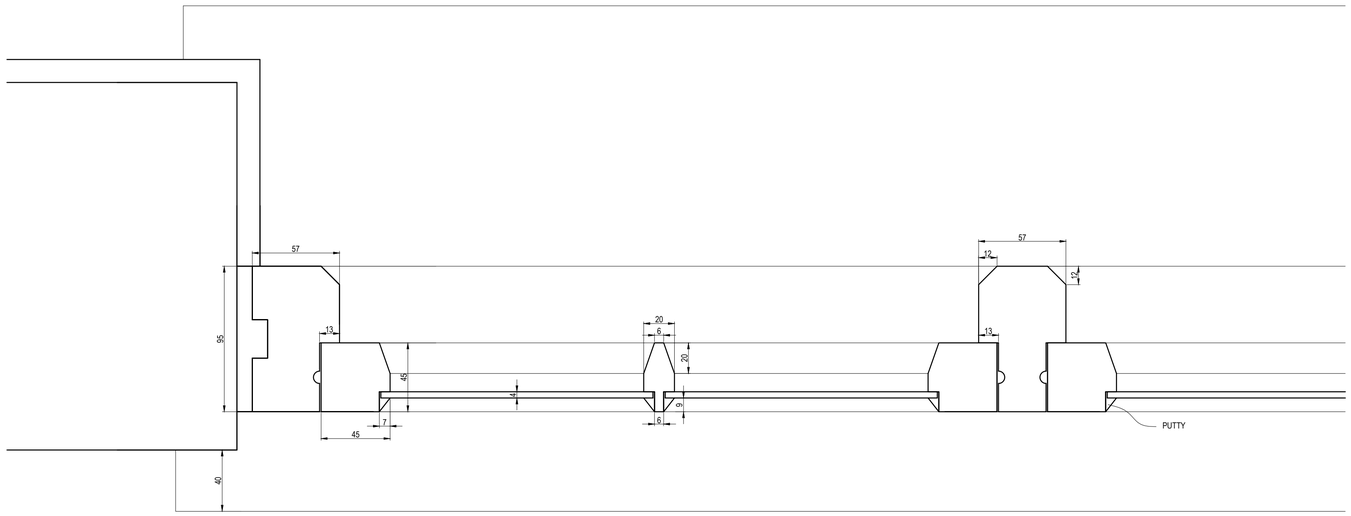

REAR ELEVATION WINDOWS - PLAN DETAIL 1:2

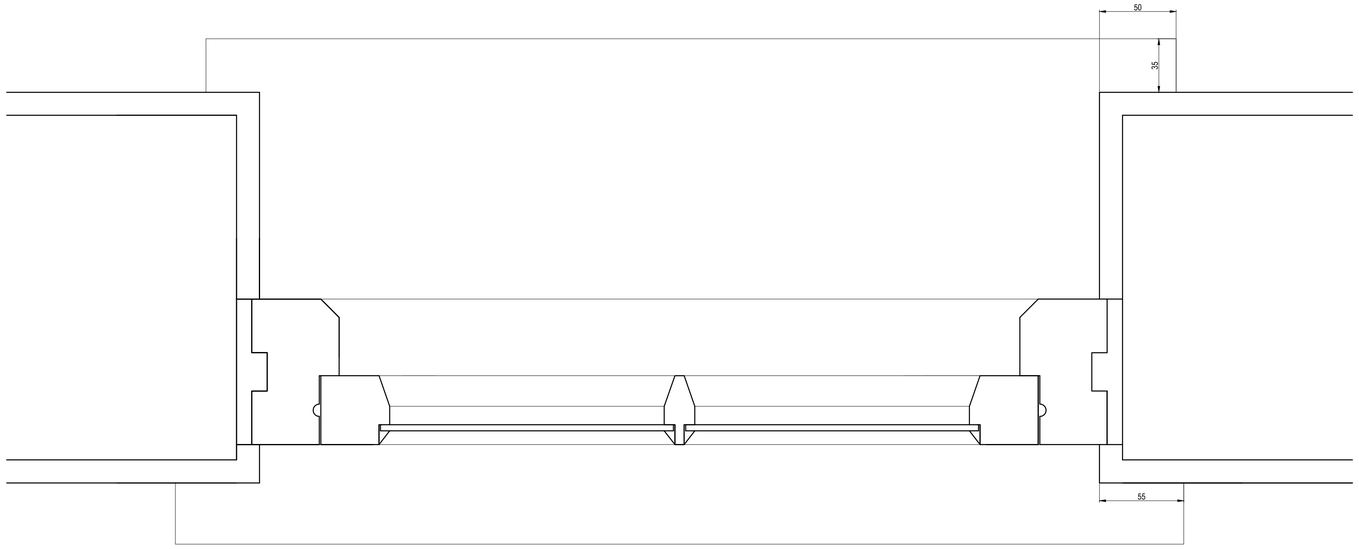

REAR ELEVATION WINDOWS - PLAN DETAIL 1:2

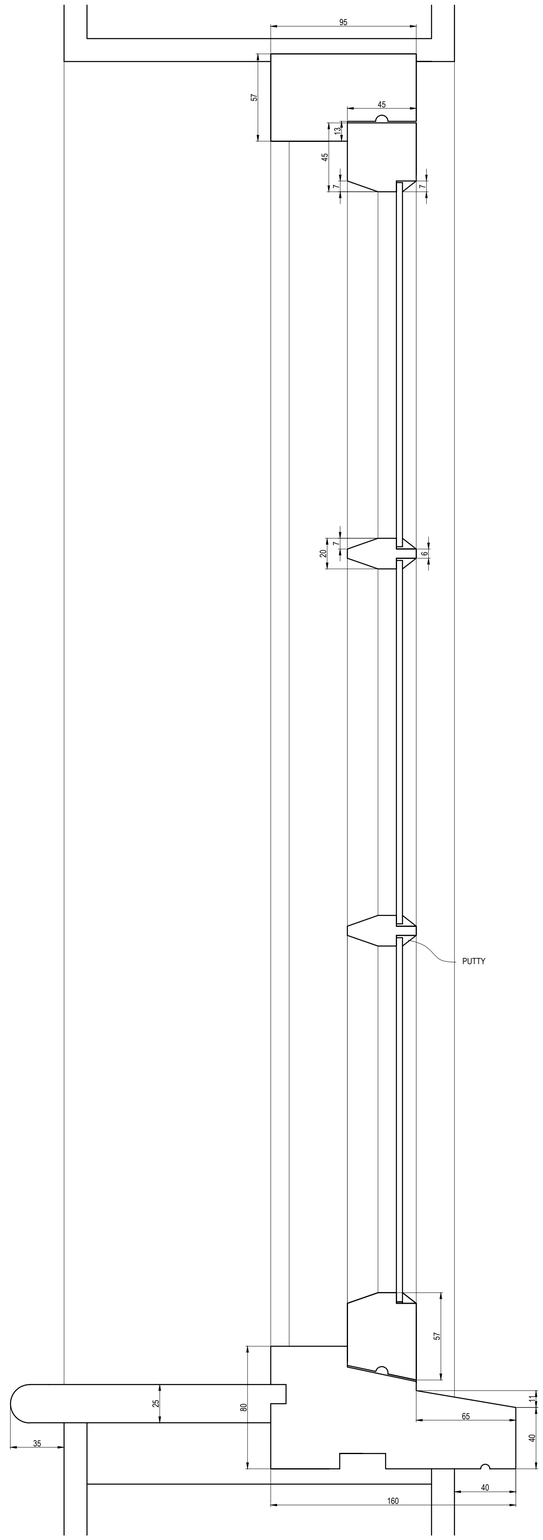

REAR ELEVATION WINDOWS - SECTION DETAIL 1:2

SCALE (DETAILS 1:2 @A1)
0 40mm 200mm

©COPYRIGHT DAVID BAILEY ARCHITECT LTD

NOTES:

BUILDER TO CHECK SETTING OUT DIMENSIONS WITH THE ARCHITECT PRIOR TO CONSTRUCTION AND NOT RELY ON SCALING OFF DRAWINGS.

REV.	DESCRIPTION	DATE	INT.

DAVID BAILEY ARCHITECT LTD
Gillow Fold Farm, 26 Mow Lane, Gillow Heath,
Biddulph, Staffordshire, ST8 6QQ
Tel: 01782 516355 E-mail: davidbailey.architect@btinternet.com

PROJECT: 26 MOW LANE, GILLOW HEATH, STAFFORDSHIRE, ST8 6QQ - REPLACEMENT WINDOWS & FRONT DOOR

SCALE: 1:2 @A1

DATE: DEC 2019

DRAWN BY: DB

TITLE: REAR ELEVATION - PROPOSED WINDOWS DETAILS

JOB NUMBER: 00786

DRAWING NUMBER: 00786-004