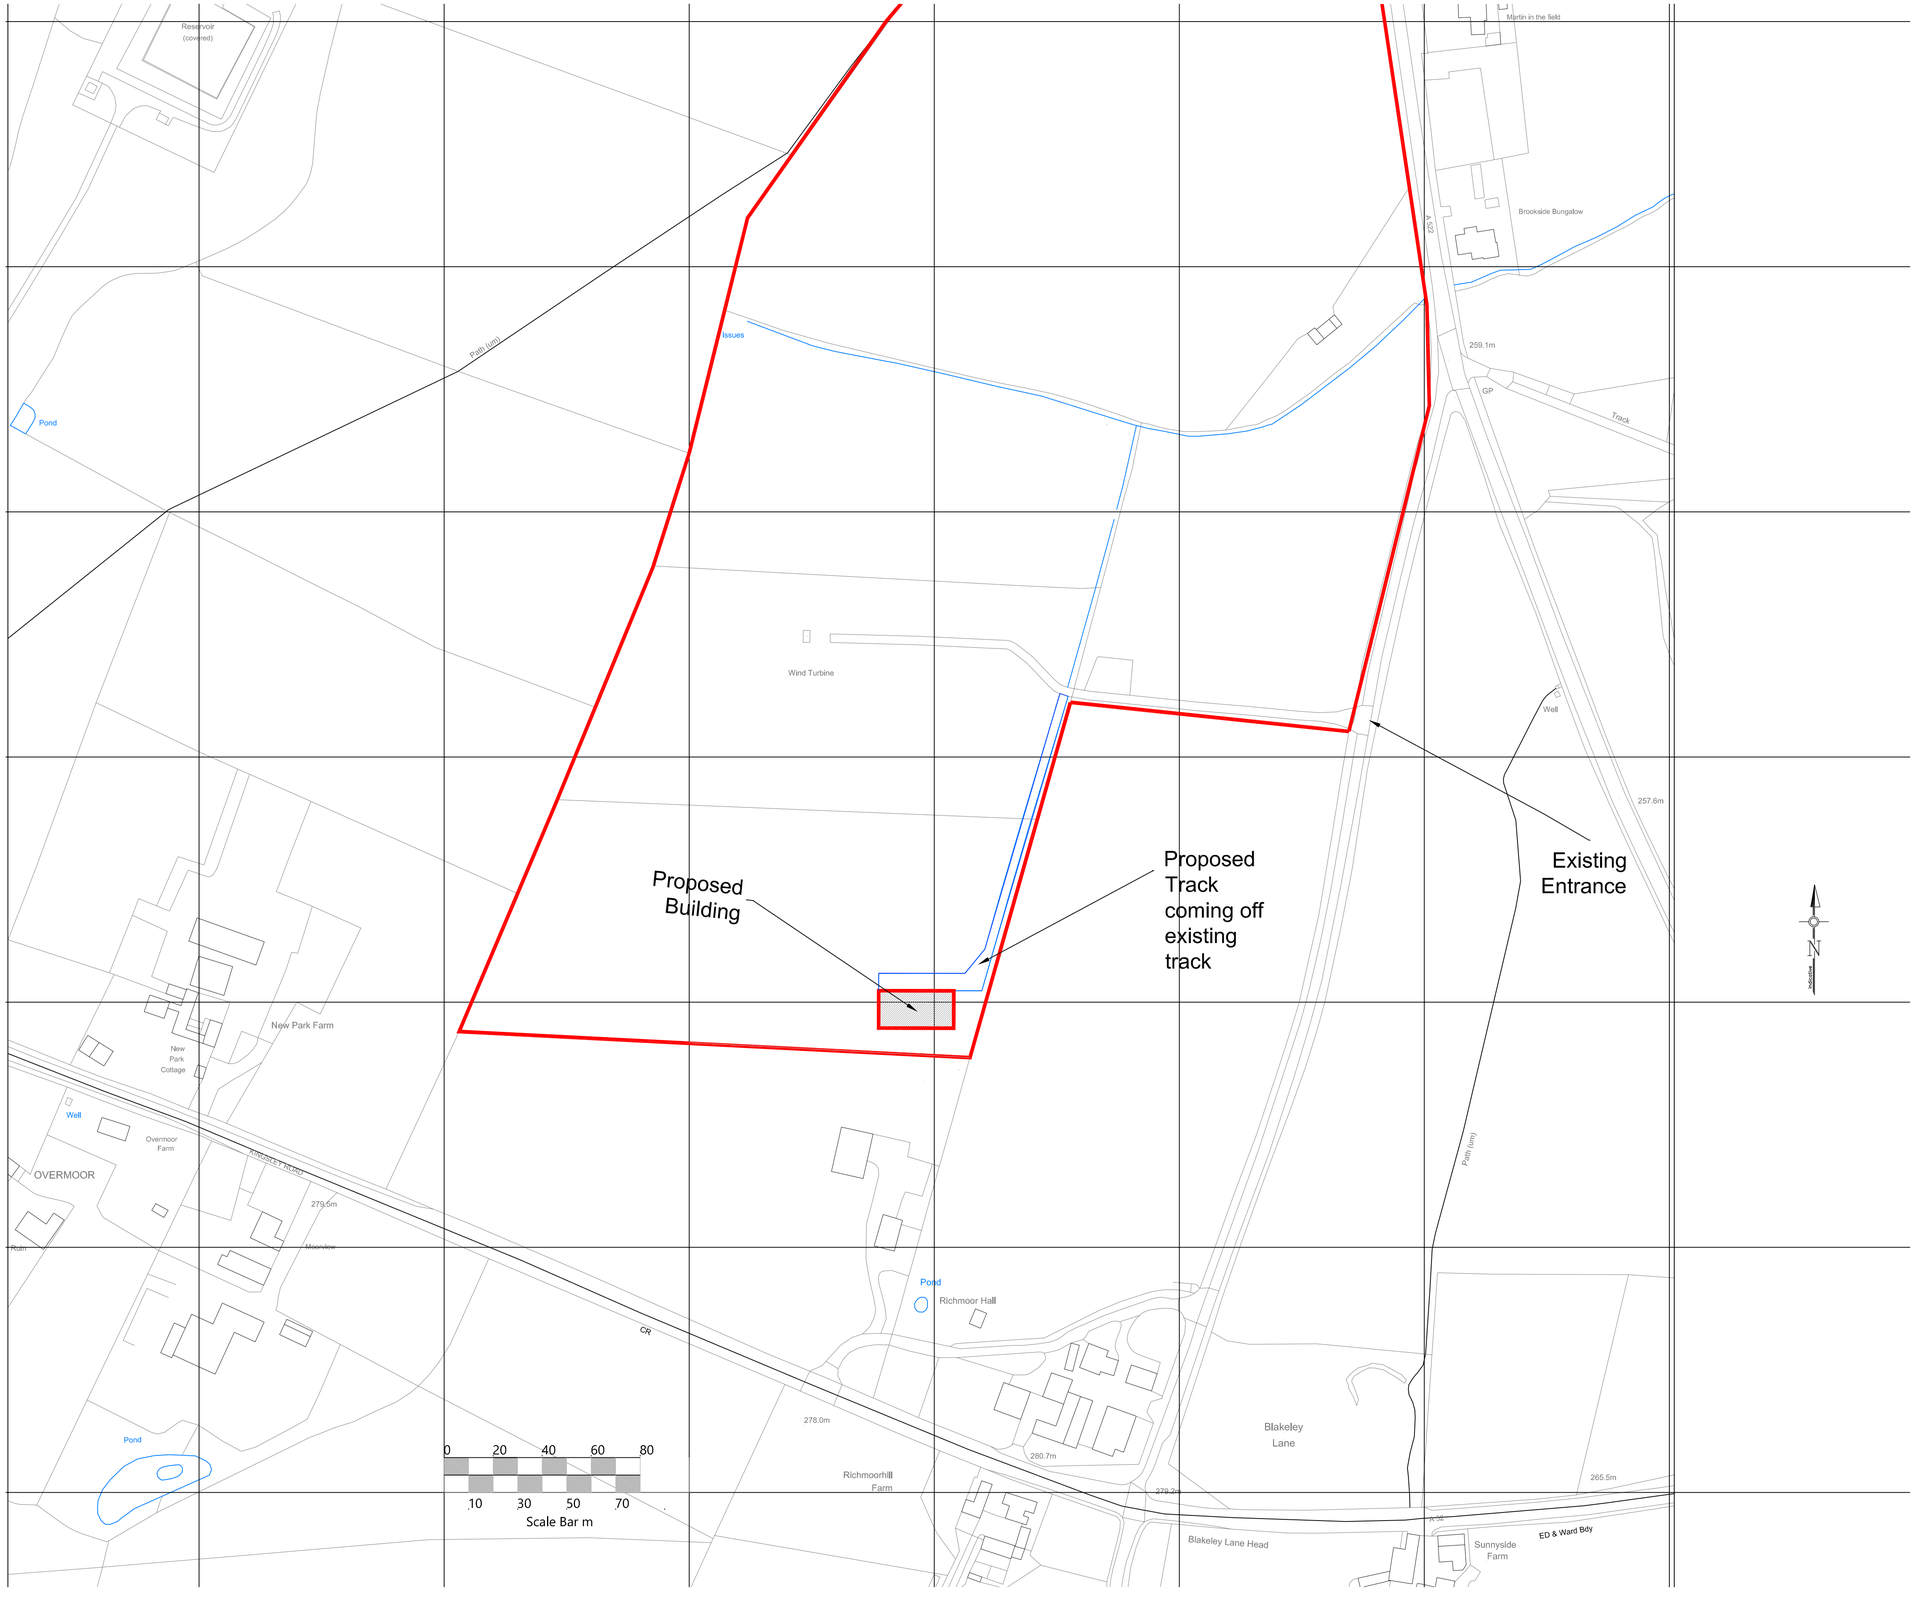

SITE LOCATION PLAN SCALE 1:1250

©Crown Copyright and database rights 2019 OS Licence no. 100041041

Rev	Date	Description

M J BARRETT
CONSTRUCTIONS
Brookside Business Park
Brookside Road
Uttoxeter Staffs.
ST14 8AT
tel 01889 564253 fax 01889 564210

Client
Mr Rob Whitehurst

Project
-

Title
Site Location Plan

Drawn	Date
NNC	Dec 2019
Checked	Scale
.	As Shown@ A1

Status
Planning

Drg No.	Rev
3926 - 03	

DO NOT SCALE. IF IN DOUBT ASK

This drawing is Copyright. It is sent to you in confidence. It must not be copied or disclosed to third parties without our written permission. It remains our property and must be returned on request.