

Section A-A before works carried out scale 1:100 @ A1

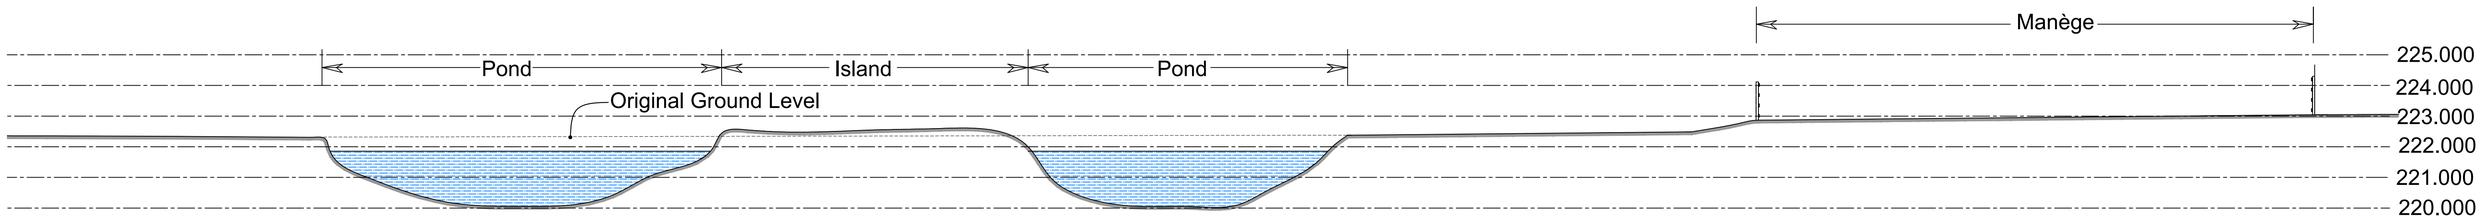

Section A-A after works carried out scale 1:100 @ A1

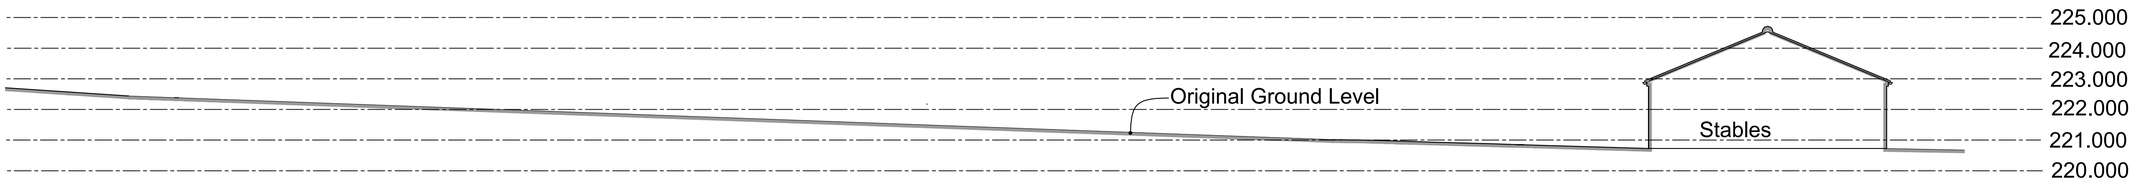

Section B-B before works carried out scale 1:100 @ A1

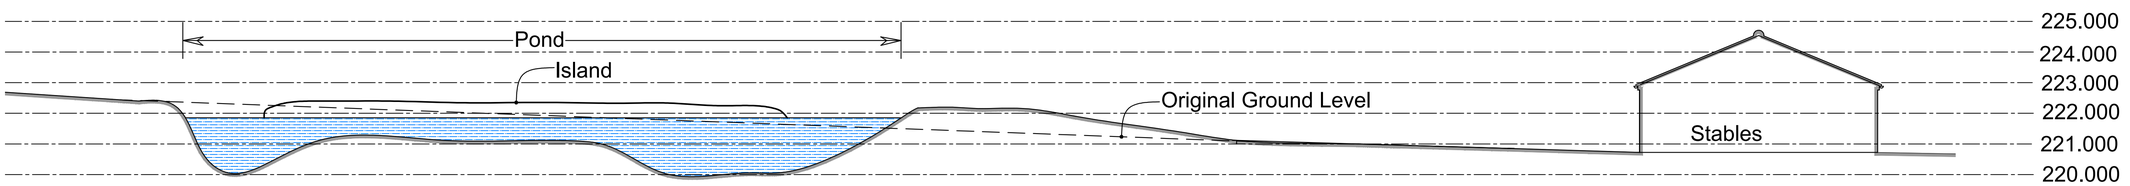

Section B-B after works carried out scale 1:100 @ A1



Rev.	Drawn	Comments.	Date

MAC
ARCHITECTURAL DESIGN LTD
Moorland House, 123 Moorland Road, Burslem, ST6 1JD.
T:01782 503302 E:admin@mac-arch.co.uk

Client:
Mr A Rowson

Project:
Pond at Woodside Cottage
Brookhouse Lane, Bucknall
Stoke-on-Trent, Staffordshire,
ST2 8ND

Title:
Sections

Status:
Planning.

Paper Size A1: Date: Dec. 2019 Drawing Ref: 1632-AL03