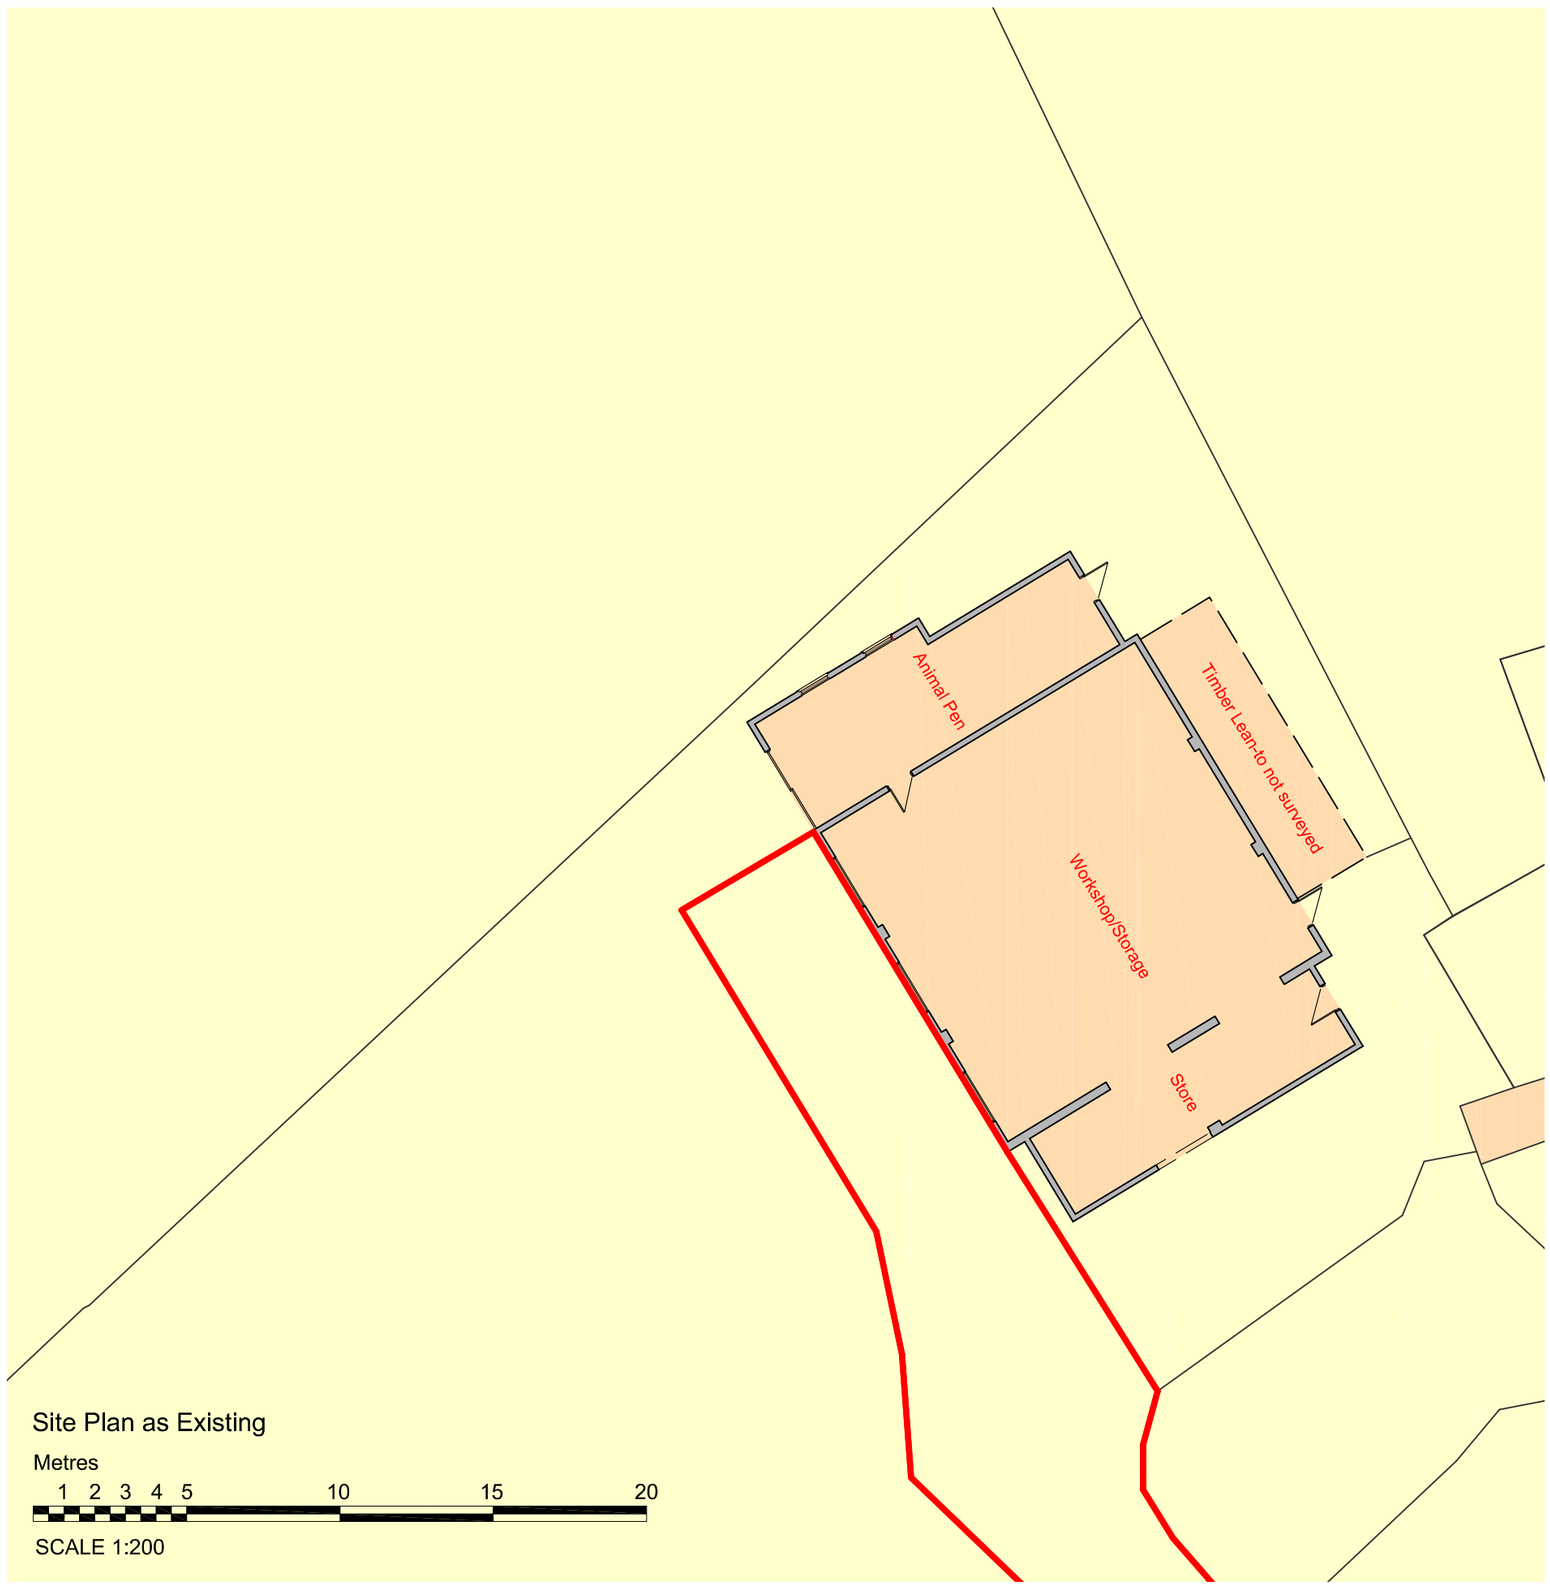

Site Plan as Existing

Metres

1 2 3 4 5 10 15 20

SCALE 1:200



Ordnance Survey, (c) Crown Copyright 2016. All rights reserved. Licence number 100022432

Metres

10 20 30 40 50 60 70 80 90 100

SCALE 1:1250

Site Location Plan

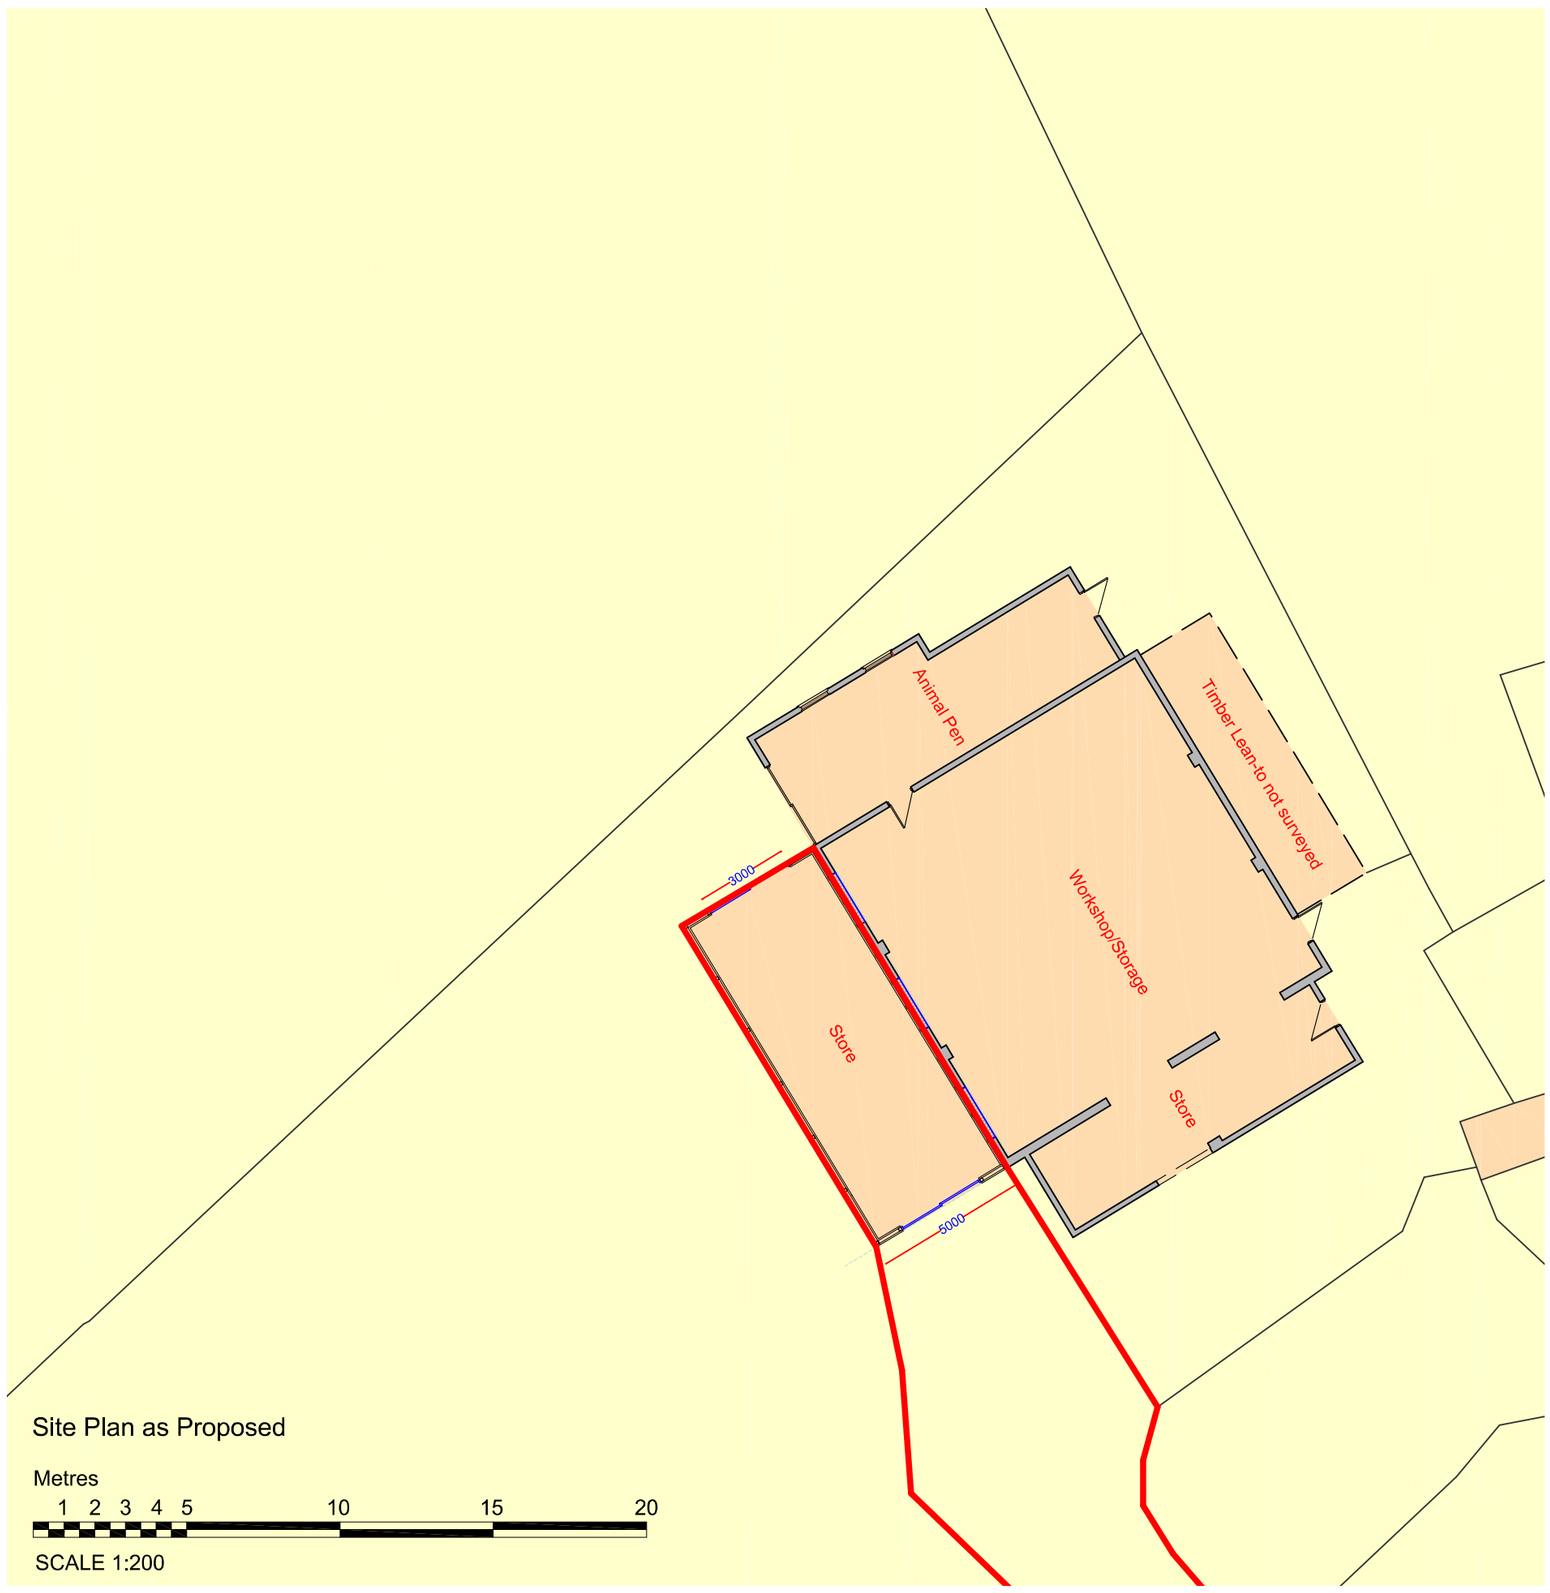

Site Plan as Proposed

Metres

1 2 3 4 5 10 15 20

SCALE 1:200

N

DBD Architectural Consultancy Ltd ©2016

1. Copyright is vested with DBD Architectural Consultancy Ltd.

2. All dimensions to be checked on site before proceeding.

3. Contractor to check/adjust dimensions of new work to suit existing conditions. Do not assume existing structure or details are plumb, square or level.

4. Contractor must notify the architect of any discrepancies before proceeding.

5. All drawings to be read in conjunction with all other consultants drawings and specs.

Rev	Date	Description
B	20.12.19	Minor amendments
A	09.12.19	Minor amendments

DBD Architectural Consultancy

DBD Architectural Consultancy Ltd
50 Broad Street, Leek,
Staffordshire, ST13 5NS
01538 383118
mail@dbdconsultants.co.uk
www.dbdconsultants.co.uk

Client:
Mr and Mrs Skellern
Moss Cottage
Nr Heaton
Leek ST13 8PR

Project:
Proposed Side Extension to Agricultural Building

Title:
Site Plans

Stage: Planning		
Size: A2	Date: 07.10.19	Job No: 1607-100
Scale: 1:200		
Drawing Number: PL 10B		