

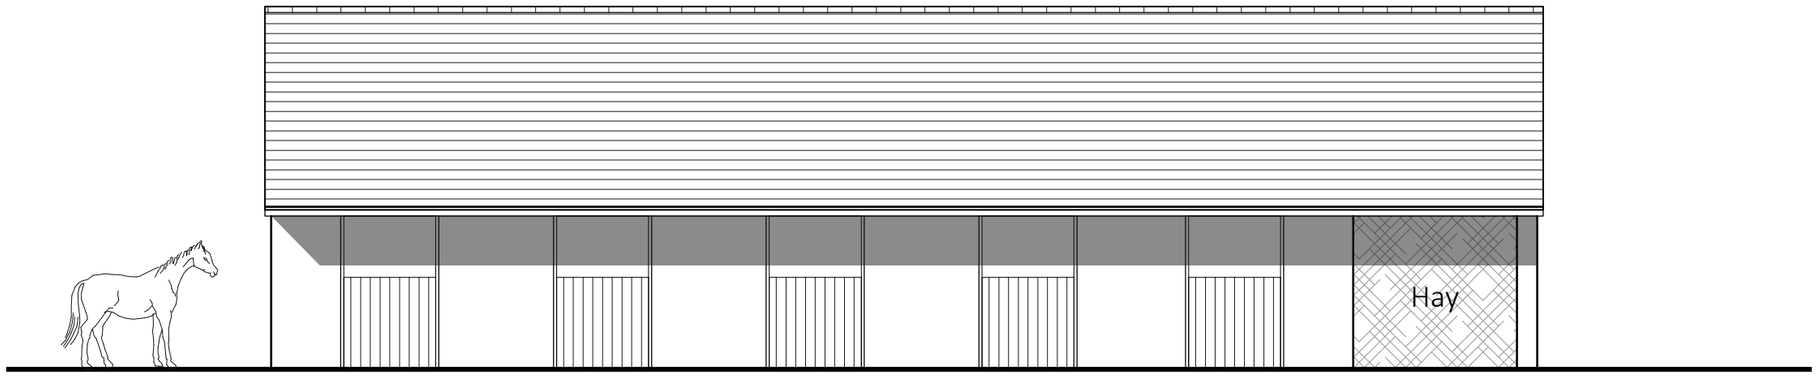



Front Elevation (North East)

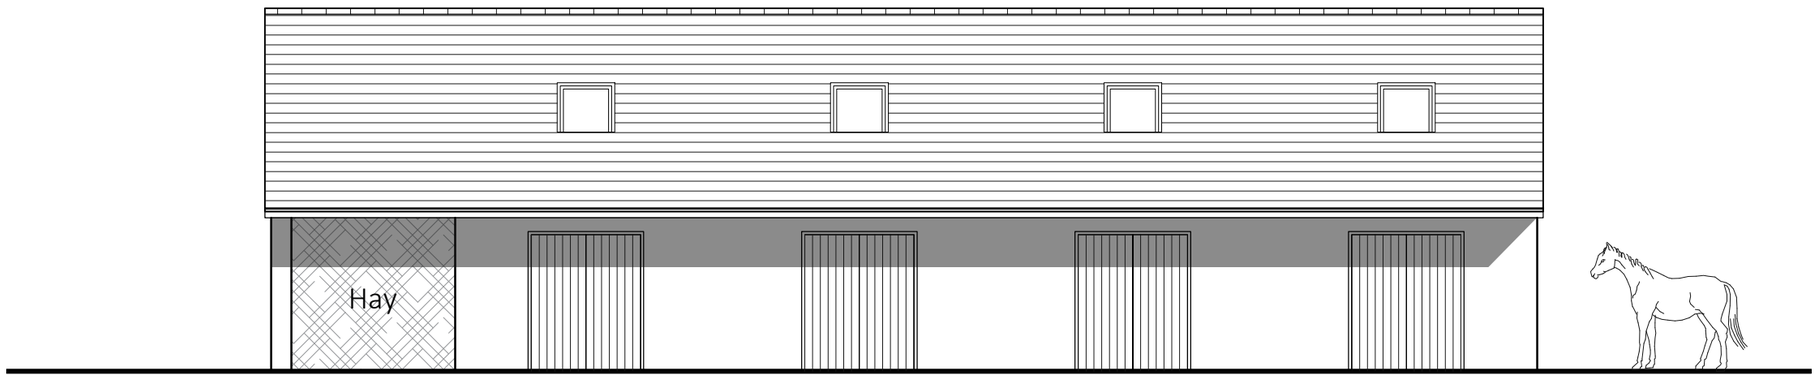

Rear Elevation (South West)

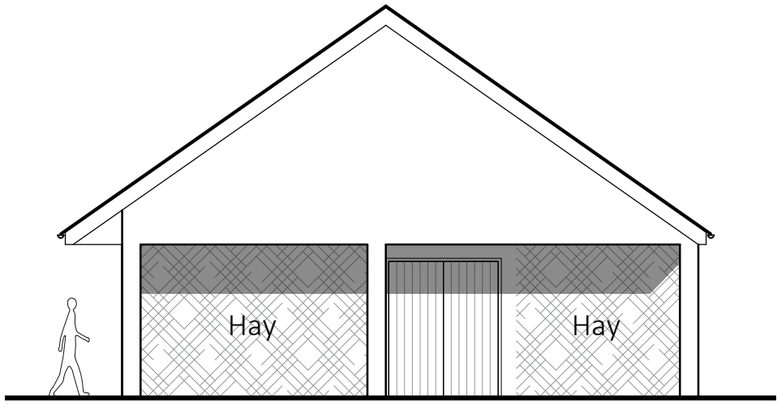

Side Elevation (North West)

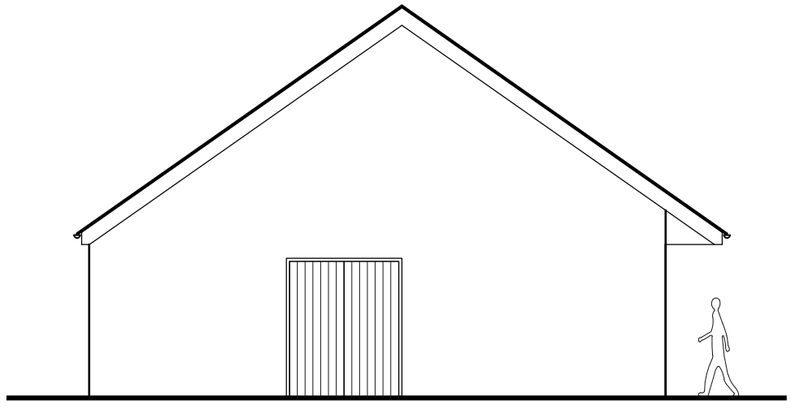

Side Elevation (South East)

NOTES

Metres

01 02 03 04 05

SCALE 1:100

ADDED VALUE ARCHITECTURE

Registered Office:
Added Value Architecture Ltd.
Grosvenor House, 3 Chapel St.
Congleton, CW12 4AB

Company No: 11124740
e. architect@ava-ltd.com
t. 01260 633 150 / 07801 44 03 11
www.ava-ltd.com

Proposed Stable Block

Land to East of Akesmoor Ln, ST8 6RS
For Mr. Shaw

Elevations as Proposed

Scale:	1:100 @A3	
Date:	December 2019	
Ref:	191103(PR)003	revision -