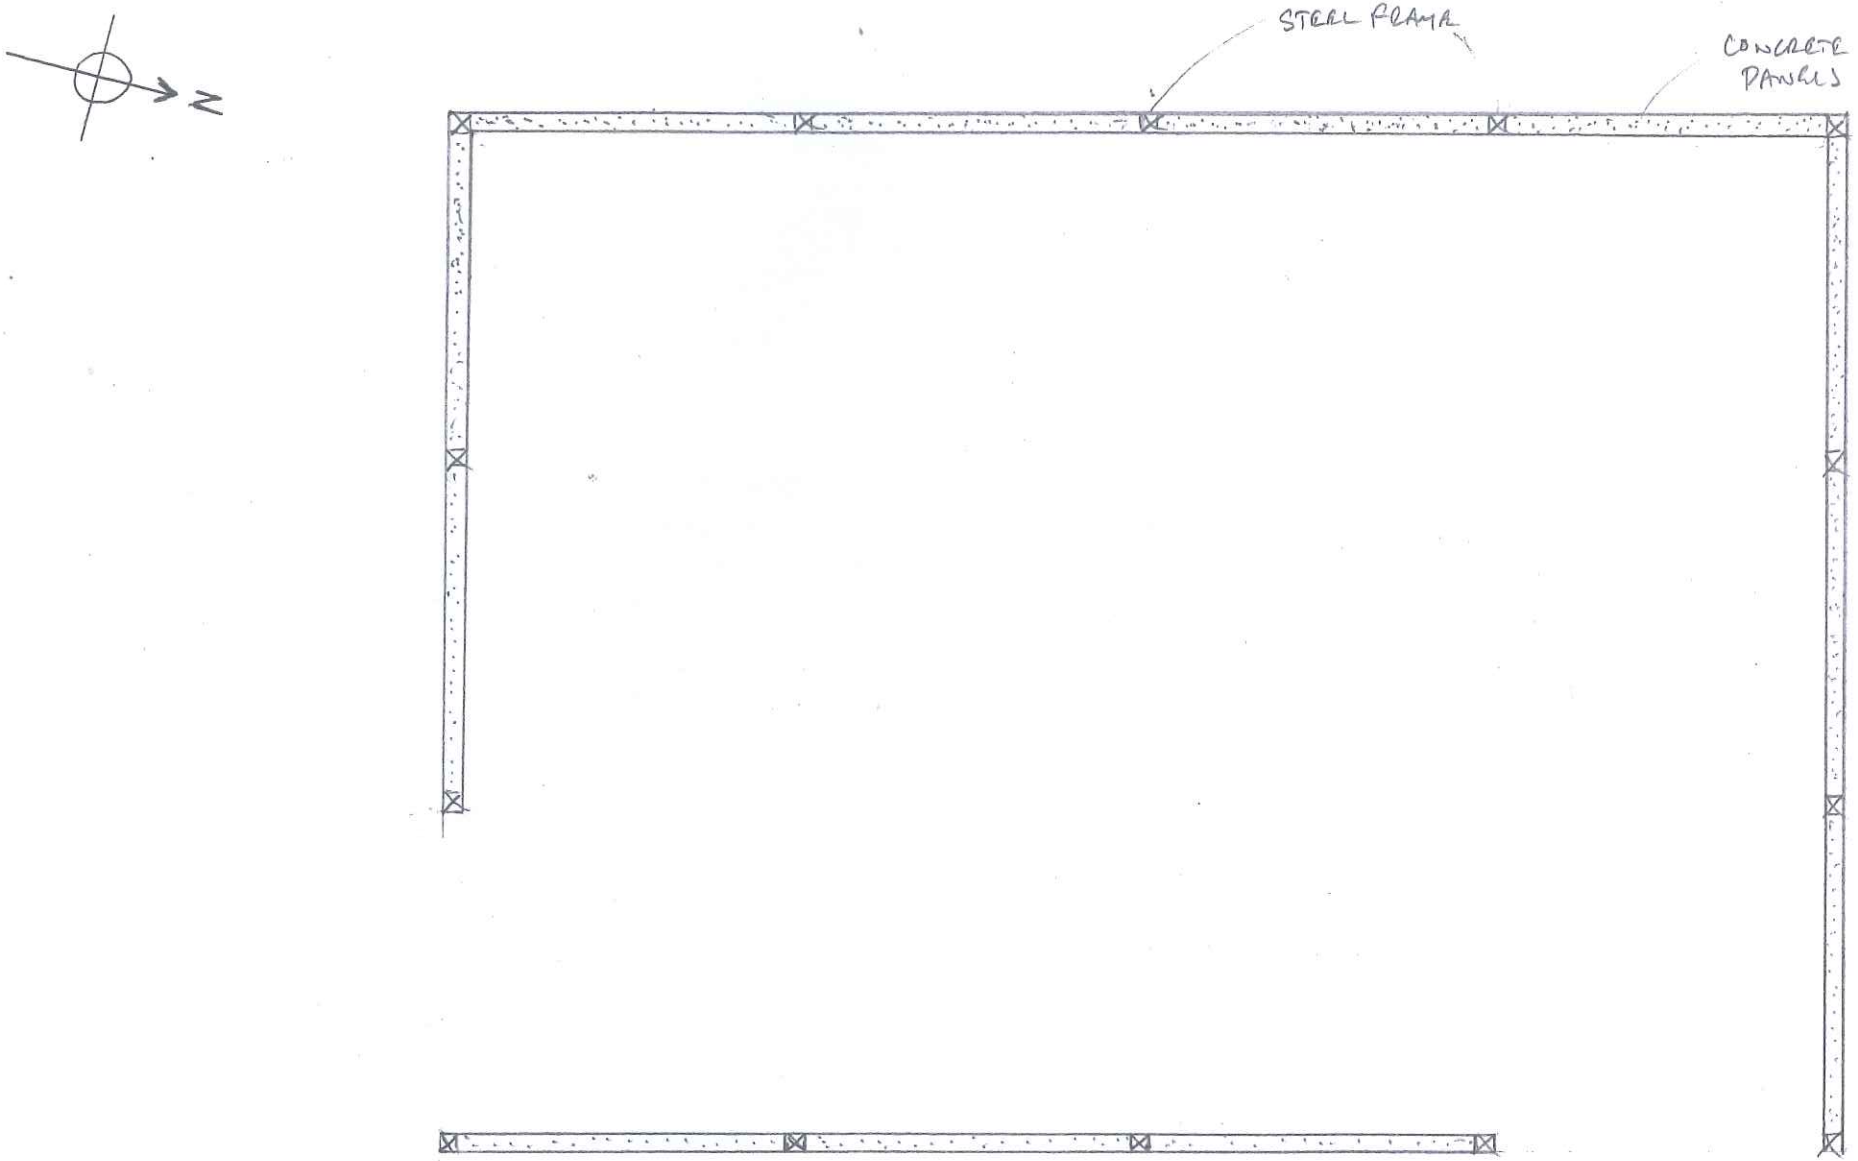

FLOOR PLAN 1:100 – PROPOSED AGRICULTURAL BUILDING – BEECH TREE FARM, CLOUDSIDE, CW12 3QQ.

SMD: 2019: 0730