A1

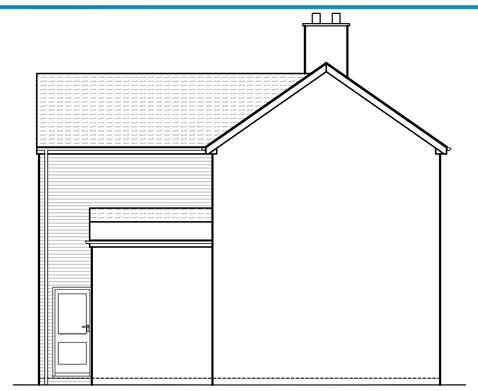

PROPOSED SIDE ELEVATION
scale 1:100

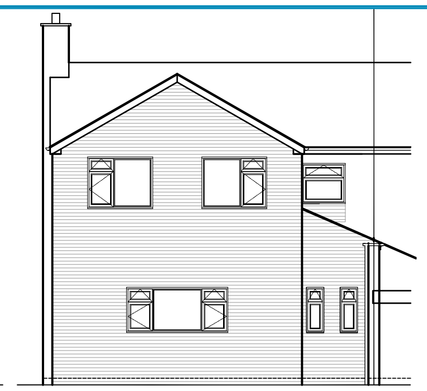

PROPOSED REAR ELEVATION
scale 1:100

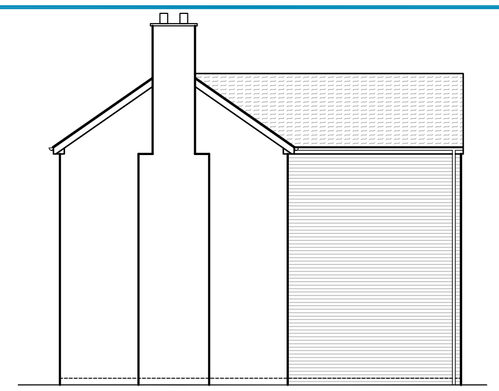

PROPOSED SIDE ELEVATION
scale 1:100

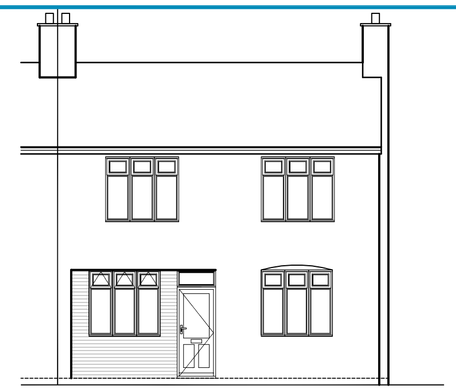

PROPOSED FRONT ELEVATION
scale 1:100

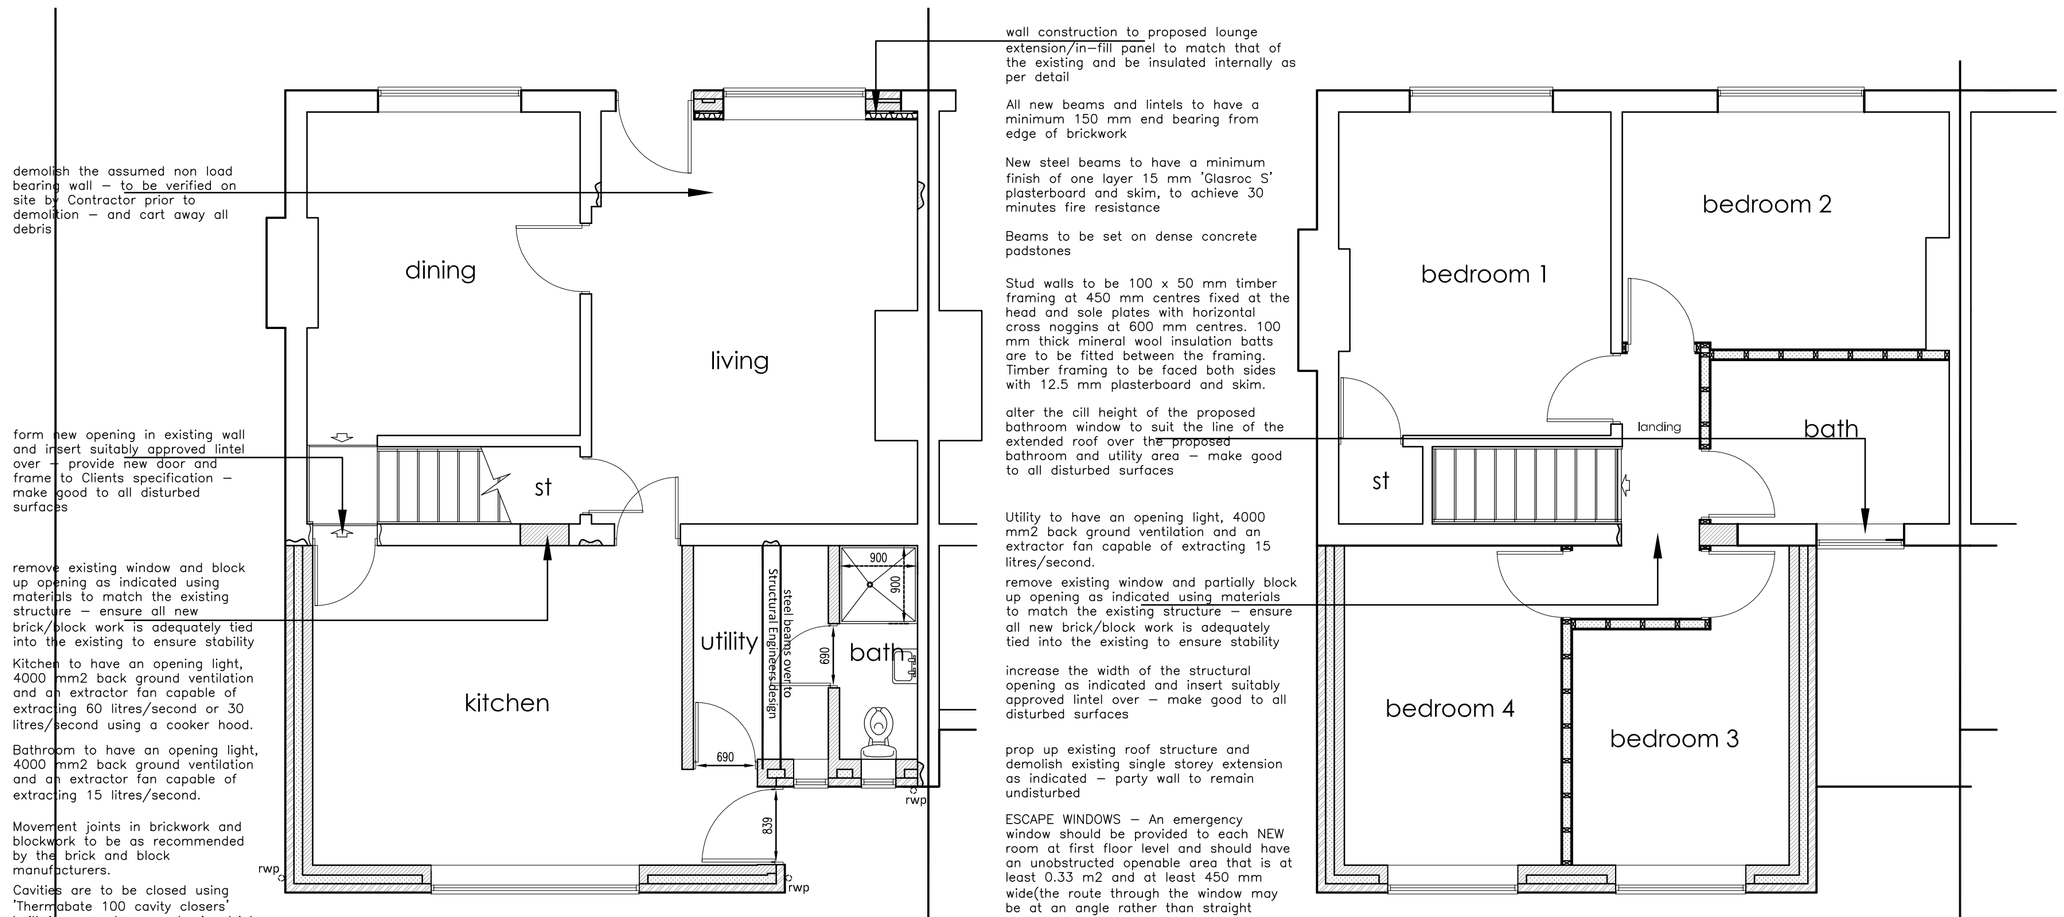

PROPOSED GROUND FLOOR PLAN
scale 1:50

PROPOSED FIRST FLOOR PLAN
scale 1:50

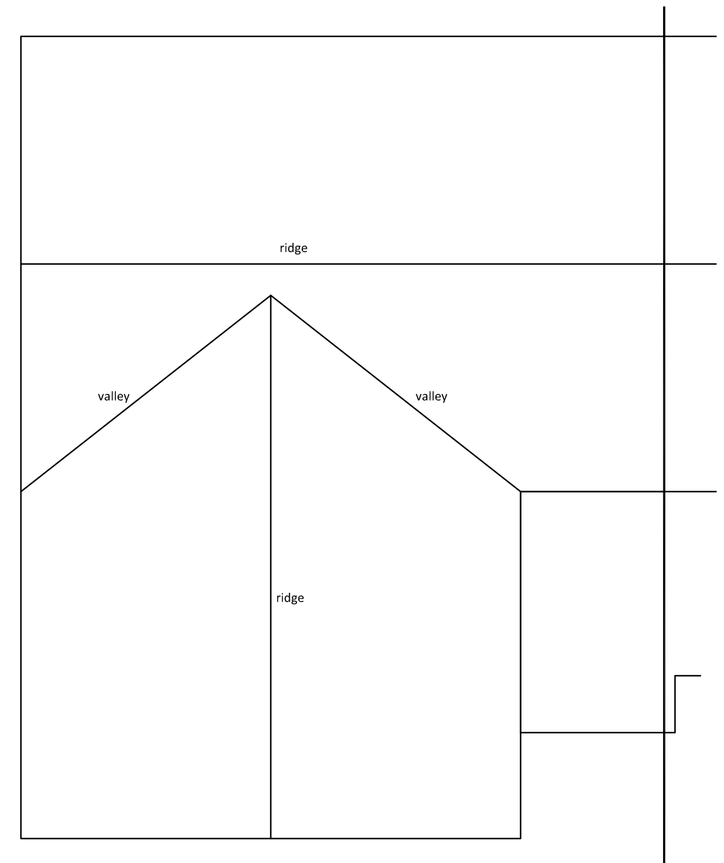

PROPOSED ROOF PLAN
scale 1:50



EXISTING REAR ELEVATION
scale 1:100

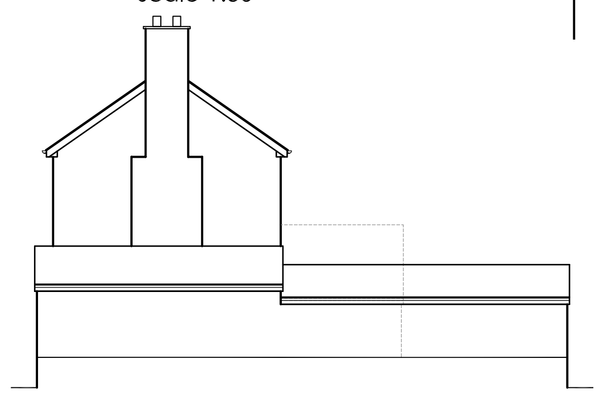

EXISTING SIDE ELEVATION
scale 1:100



EXISTING FRONT ELEVATION
scale 1:100

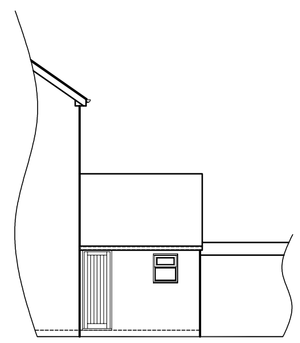

EXISTING SIDE ELEVATION
scale 1:100

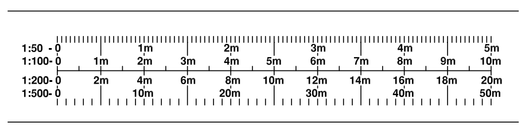

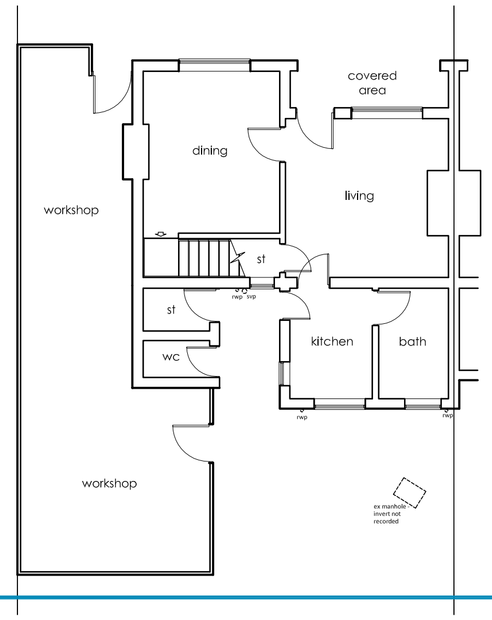

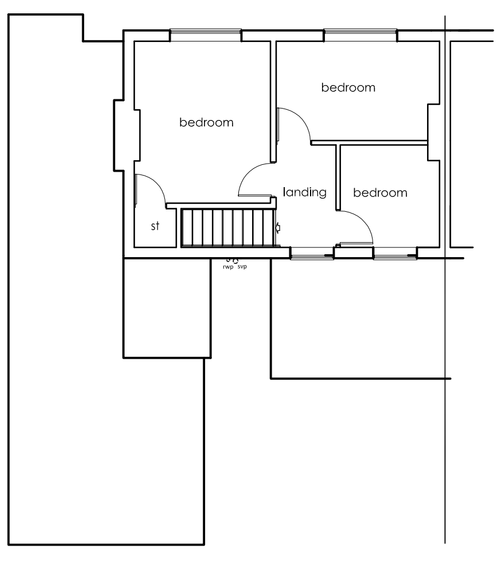

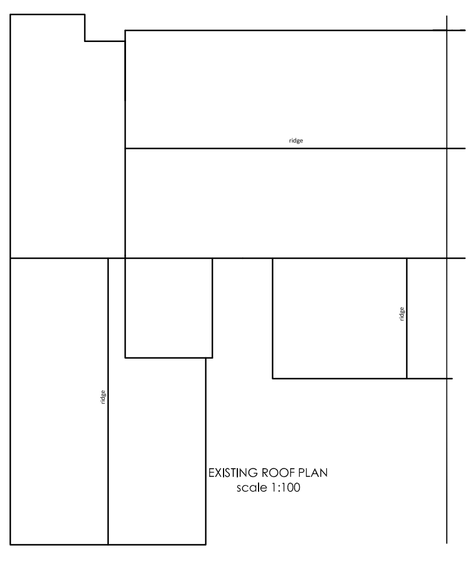

KAD
ARCHITECTURAL DESIGN & SURVEYING SERVICES

52 Parkway
Trentham
Stoke-On-Trent
Staffordshire
ST4 8AG

tel: 07974 243439

www.kadarchitectural.co.uk
jon@kadarchitectural.co.uk

Copyright

KAD Architectural Design & Surveying Services.

This drawing and the designs depicted may not be reproduced in whole or in part without the prior written permission of KAD Architectural Design & Surveying Services

THE PARTY WALL ACT 1996 - The Client's attention is drawn to the Party Wall Act 1996 which requires notification and agreement to be made with adjoining owners, where the building owner undertakes any building works on, adjacent to or near to the party wall line between the properties. the Client shall ensure that all legal obligations in this regard are complied with.

REVISIONS & PUBLICATION DATES

Planning & Building Regulation Purposes Only

PROJECT NUMBER / DRAWING NUMBER

2432/19/02

CLIENT

Mr D Glover
1 Windy Arbour
Cheadle
Staffordshire
ST10 1BL

DRAWING TITLE

Existing & Proposed Details

FIRST PUBLICATION DATE
December 2019

Jon Bennett

SCALE :-
1:50; 1:100

printed @ A1

PROJECT

Proposed Two Storey Rear Extension, in-fill Front Extension and Associated Works at 44 Froghall Road Cheadle Stoke On Trent ST10 1JT