A3

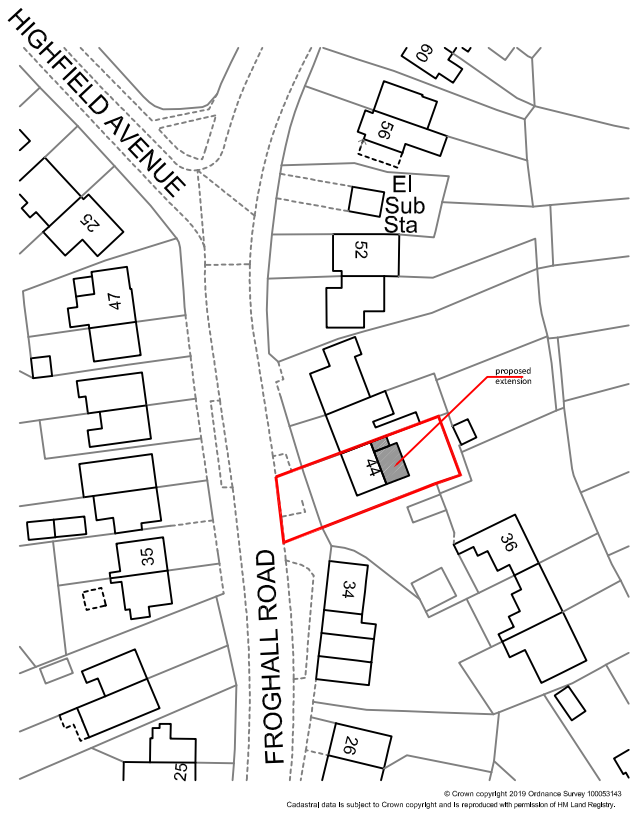

© Crown copyright 2019 Ordnance Survey 100053143
Cadastral data is subject to Crown copyright and is reproduced with permission of HM Land Registry.

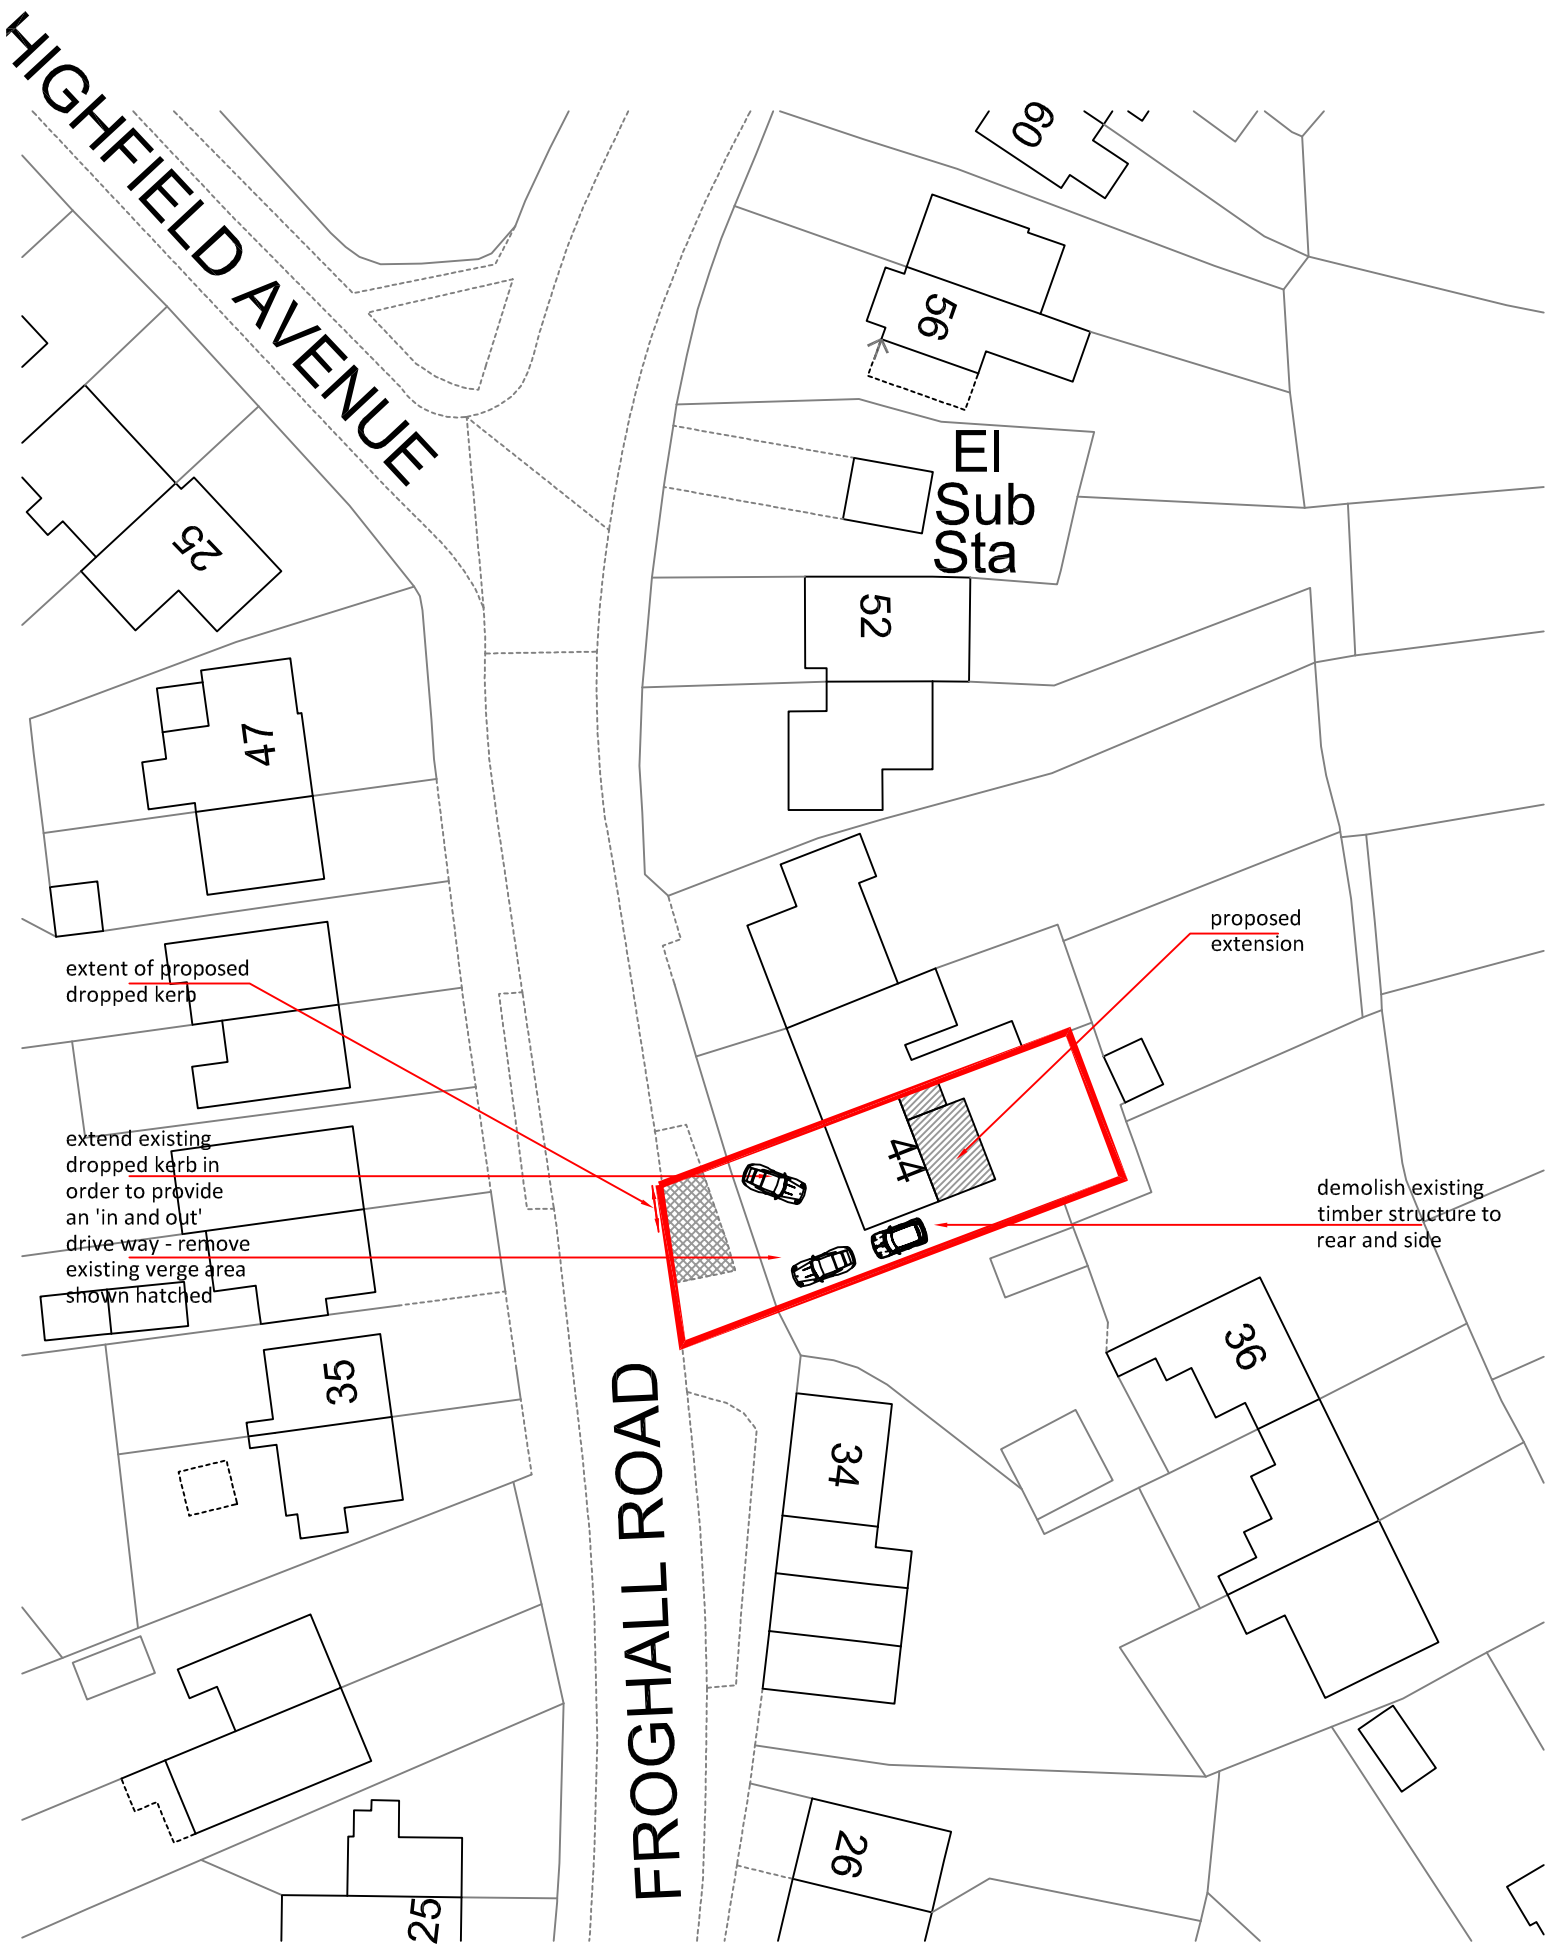

© Crown copyright 2019 Ordnance Survey 100053143
Cadastral data is subject to Crown copyright and is reproduced with permission of HM Land Registry.

APPROX NORTH

KAD
ARCHITECTURAL DESIGN & SURVEYING SERVICES

52 Parkway
Trentham
Stoke-On-Trent
Staffordshire
ST4 8AG

tel: 07974 243439

www.kadarchitectural.co.uk
jon@kadarchitectural.co.uk

Copyright

KAD Architectural Design & Surveying Services.

This drawing and the designs depicted may not be reproduced in whole or in part without the prior written permission of KAD Architectural Design & Surveying Services

REVISIONS & PUBLICATION DATES

03 01 2020 - amended in line with Planning requirements

Planning & Building Regulation Purposes Only

PROJECT NUMBER / DRAWING NUMBER

2432/19/01A

CLIENT

Mr D Glover
1 Windy Arbour
Cheadle
Staffordshire
ST10 1BL

DRAWING TITLE

Location Plan & Site/Block Plan

FIRST PUBLICATION DATE

December 2019 — Jon Bennett

SCALE :-

1:1250 : 1:500 — **printed @ A3**

PROJECT

Proposed Two Storey Rear Extension, in-fill Front Extension and Associated Works at 44 Froghall Road Cheadle Stoke On Trent ST10 1JT