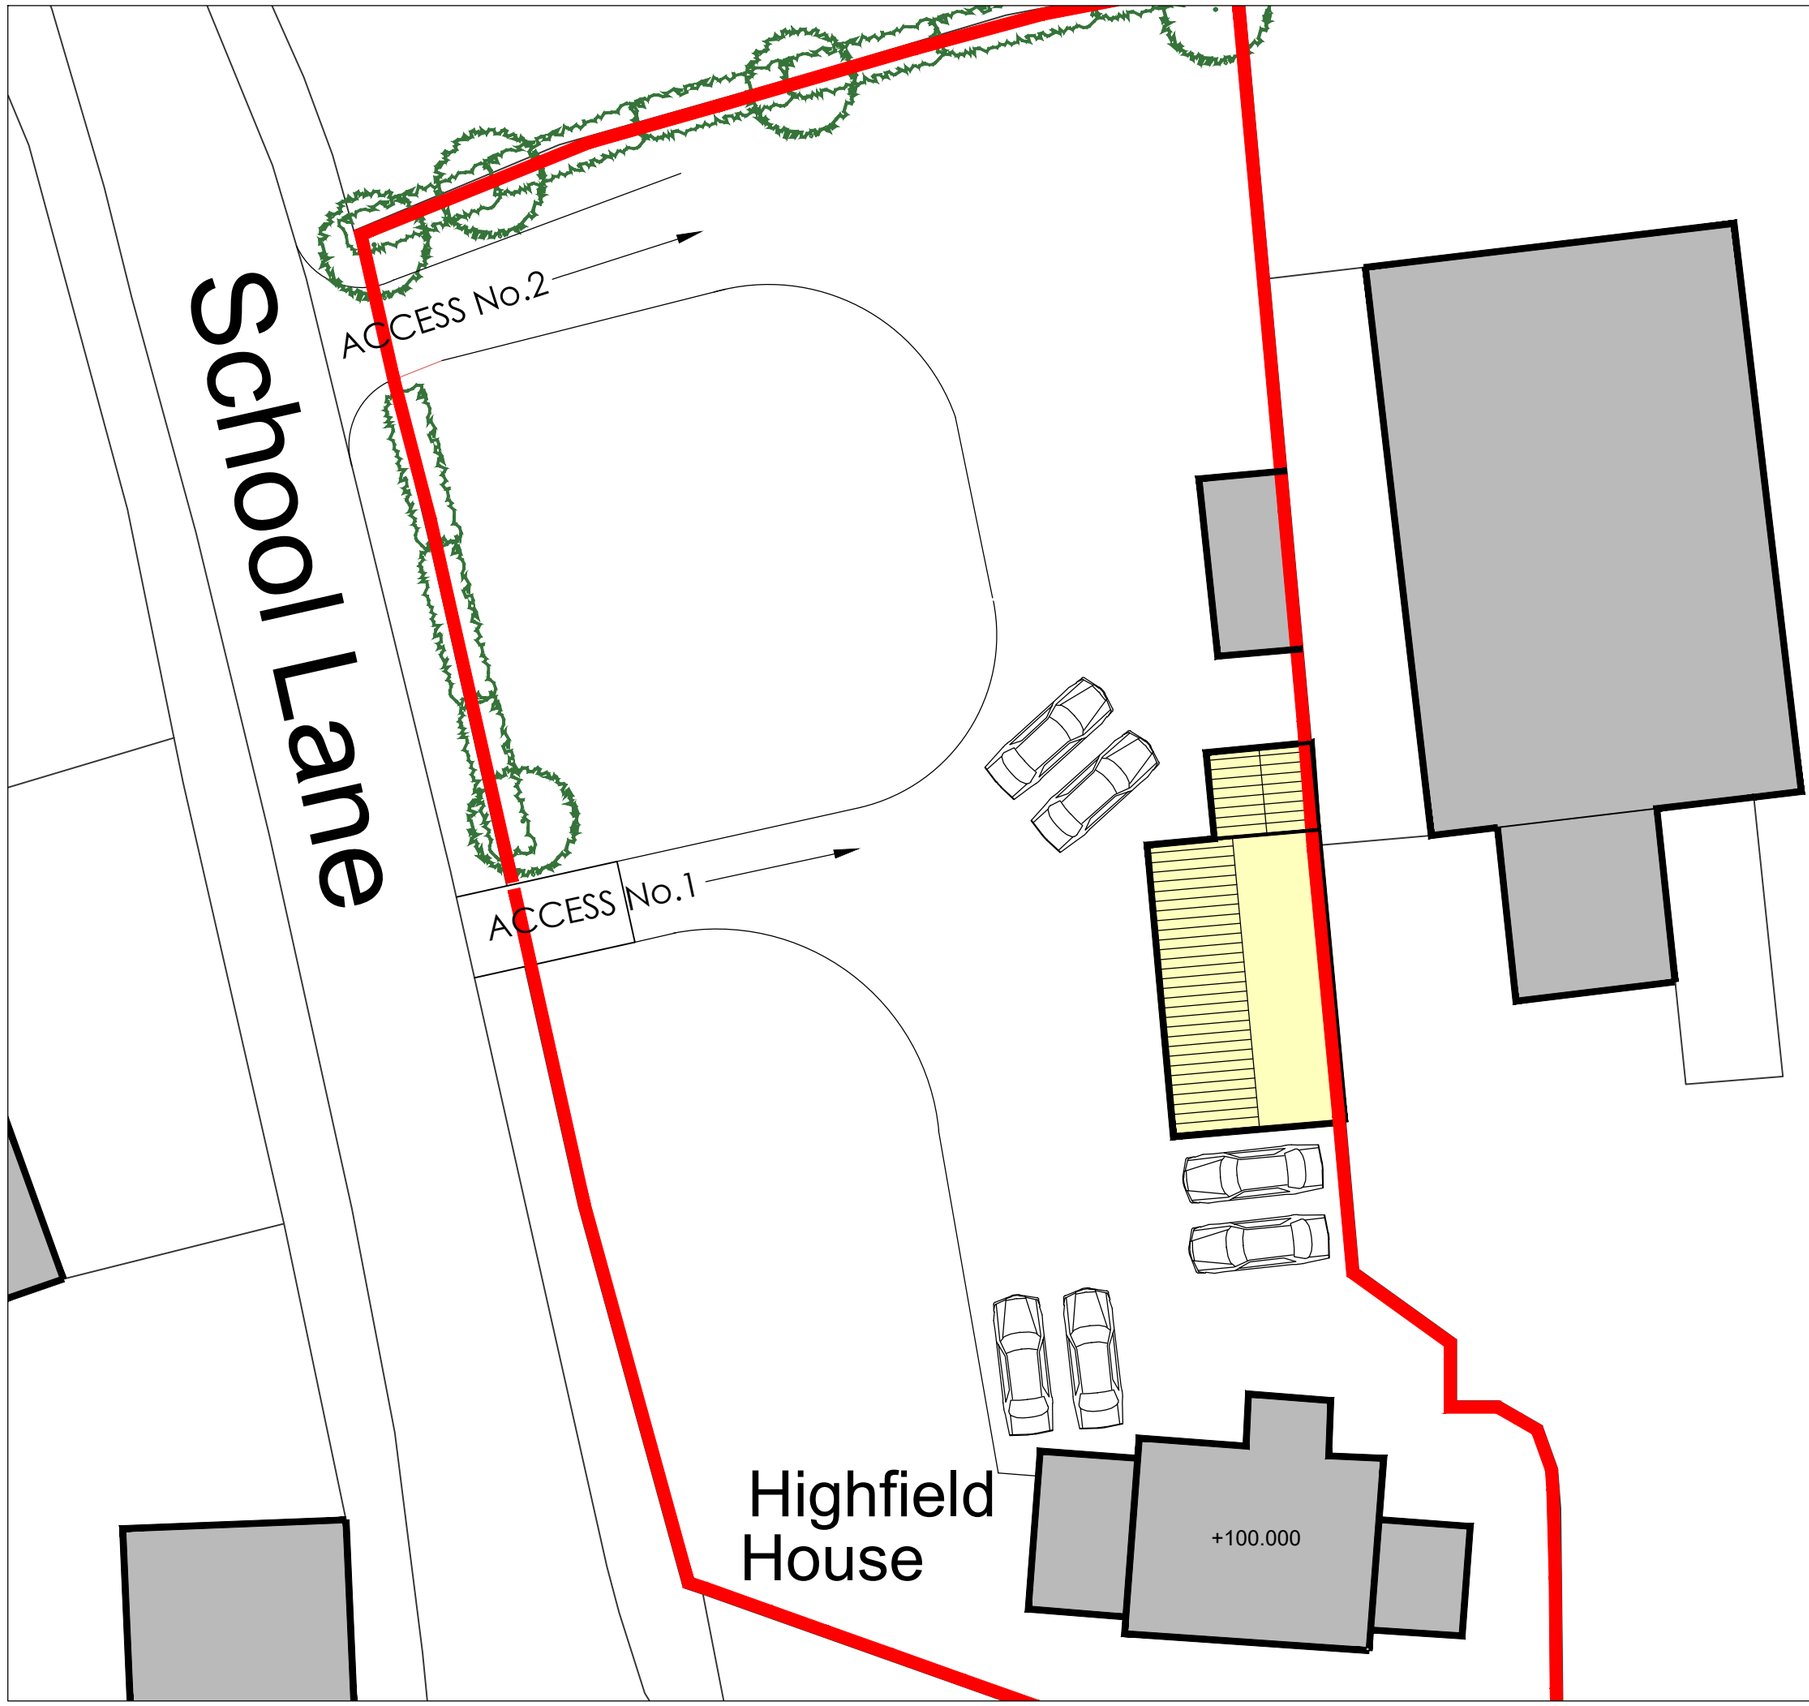

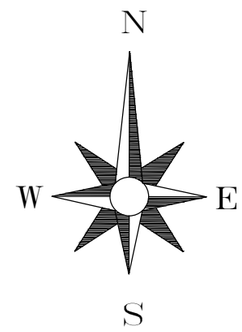

REV:	DESCRIPTION:	NAME:

APPLICANT:

MR A. Mellor

PROJECT:

PROPOSED CONVERSION OF GARAGE IN TO HOLIDAY ACCOMMODATION AT HIGHFIELD HOUSE, SCHOOL LANE, LONGSDON ST9 9QS

TITLE:

EXISTING & PROPOSED SITE & LOCATION PLANS

DRAWING No:	REV:
5763-PD-04	
DATE:	SCALE:
NOV 2019	1:200 & 1:1250