
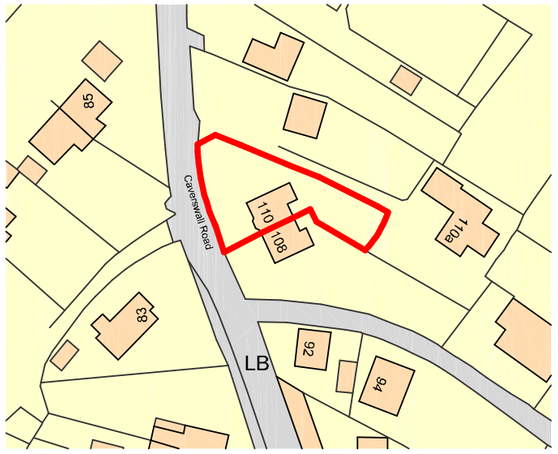



Ordnance Survey, (c) Crown Copyright 2016. All rights reserved. Licence number 100022432

Metres
10 20 30 40 50 60 70 80 90 100


SCALE 1:1250

Site Location Plan

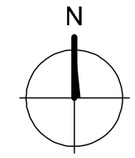

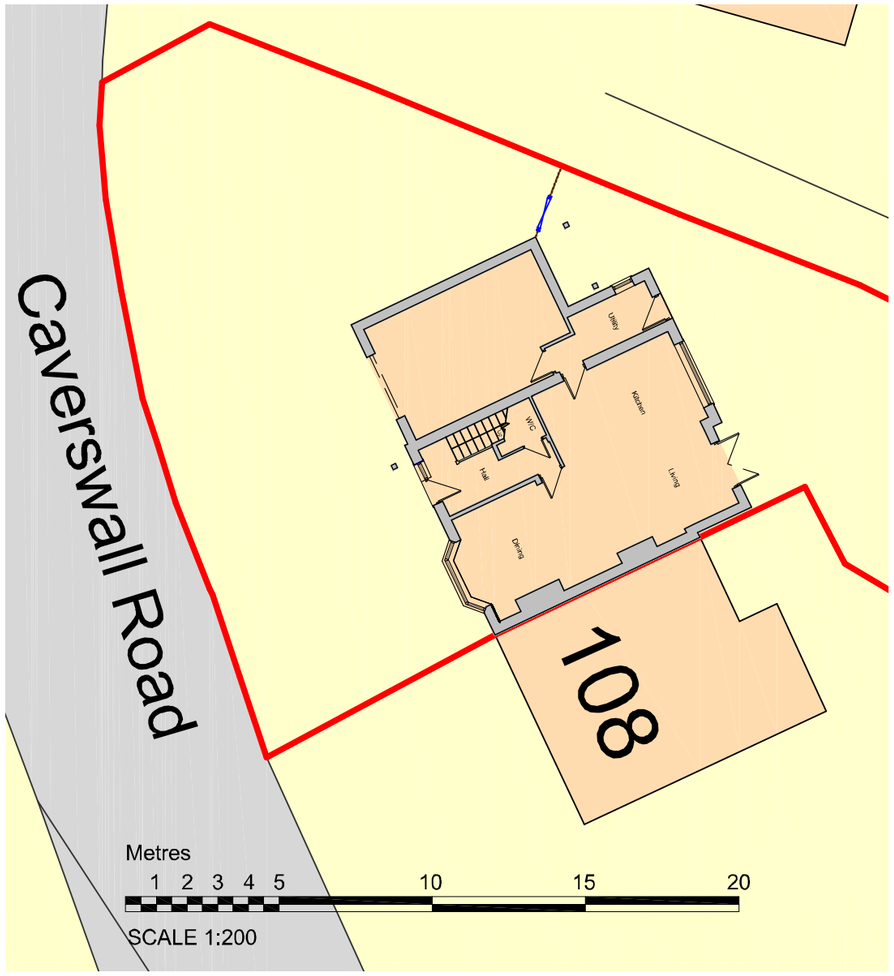

Site Plan as Existing

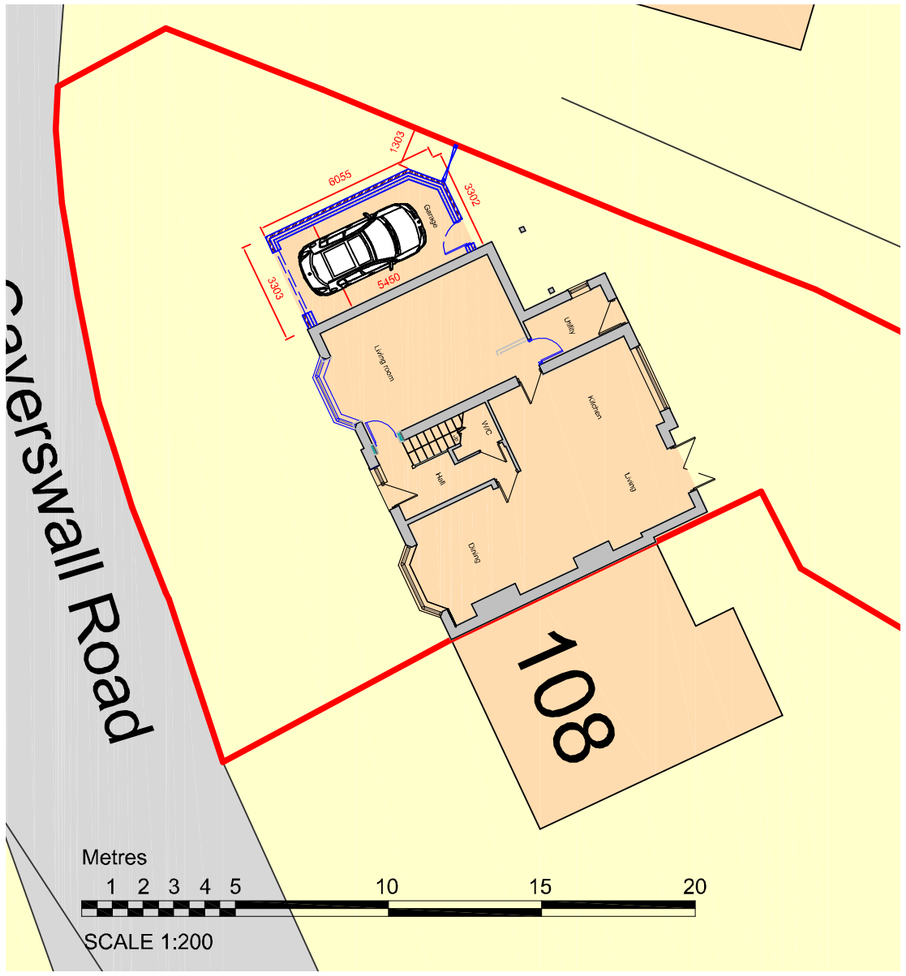

Site Plan as Proposed

DBD Architectural Consultancy Ltd ©2019

1. Copyright is vested with DBD Architectural Consultancy Ltd.

2. All dimensions to be checked on site before proceeding.

3. Contractor to check/adjust dimensions of new work to suit existing conditions.
Do not assume existing structure or details are plumb, square or level.

4. Contractor must notify the architect of any discrepancies before proceeding.

5. All drawings to be read in conjunction with all other consultants drawings and specs.

Rev	Date	Description
B	07.01.20	Minor amendments
A	27.10.19	Minor amendments

DBD Architectural Consultancy

DBD Architectural Consultancy Ltd
50 Broad Street, Leek,
Staffordshire, ST13 5NS
01538 383118
mail@dbdconsultants.co.uk
www.dbdconsultants.co.uk

Mr and Mrs Wade
110 Caverswall Road
Blythe Bridge
ST11 9BG
Client

Proposed Side Garage Extension
Project

Title

Site Plans

Stage: Planning		
Size: A3	Date: 07.10.19	Job No: 1961
Scale: 1:200		
Drawing Number: PL 01B		