



Front Elevation




Rear Elevation

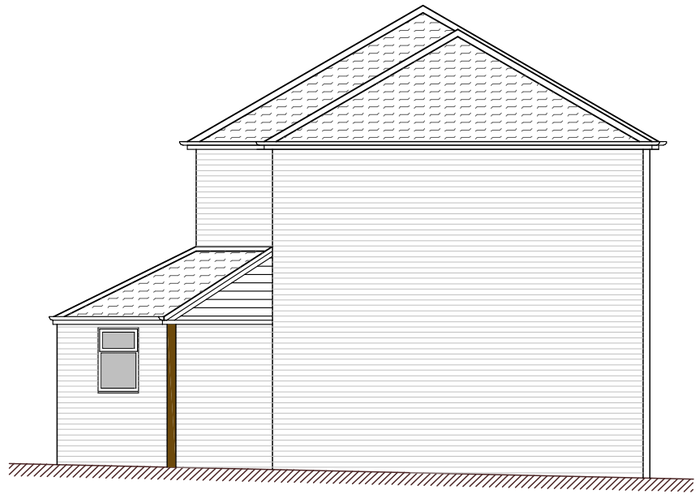

Side Elevation

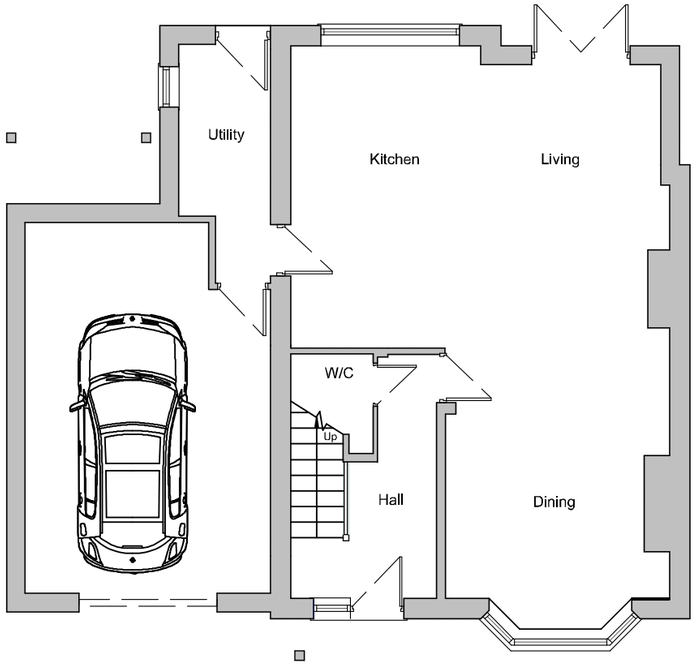

Ground Floor Plan

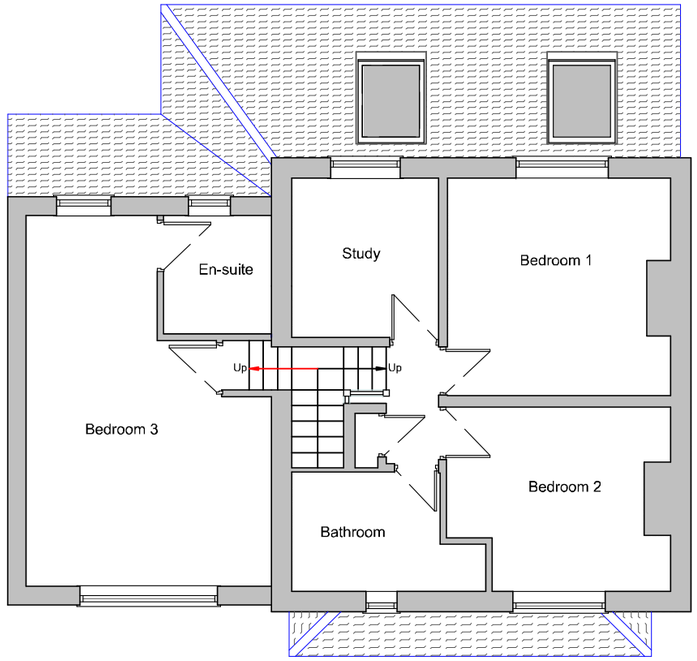

First Floor Plan

DBD Architectural Consultancy Ltd ©2019

1. Copyright is vested with DBD Architectural Consultancy Ltd.

2. All dimensions to be checked on site before proceeding.

3. Contractor to check/adjust dimensions of new work to suit existing conditions.
Do not assume existing structure or details are plumb, square or level.

4. Contractor must notify the architect of any discrepancies before proceeding.

5. All drawings to be read in conjunction with all other consultants drawings and specs.

Rev	Date	Description
A	27.10.19	Minor amendments

DBD Architectural Consultancy

DBD Architectural Consultancy Ltd
50 Broad Street, Leek,
Staffordshire, ST13 5NS
01538 383118
mail@dbdconsultants.co.uk
www.dbdconsultants.co.uk

Client
Mr and Mrs Wade
110 Caverswall Road
Blythe Bridge
ST11 9BG

Project
Proposed Side Garage Extension

Title
Plans and Elevation as Existing

Stage: Planning

Size:	Date:	Job No:
A3	07.10.19	1961
Scale: 1:100		

Drawing Number: PL 02A