Notes:

- All dimensions and levels are to be checked on site prior to the commencement of any fabrication or building works.

- Any discrepancies are to be reported to the Crowstone Ltd before any work commences.

- Where applicable, dimensions and details are to be read in conjunction with specialist consultants' drawings and/or other specifications; any disparity is to be brought to the attention of contractor prior to the commencement of any fabrication or building works.

- This drawing shall not be reproduced without express written permission from Crowstone Ltd.

- Title overlay drawings and ownership boundaries are produced using all reasonable endeavors. Crowstone Ltd cannot be responsible for the accuracy or scale discrepancy of base plans supplied to them.

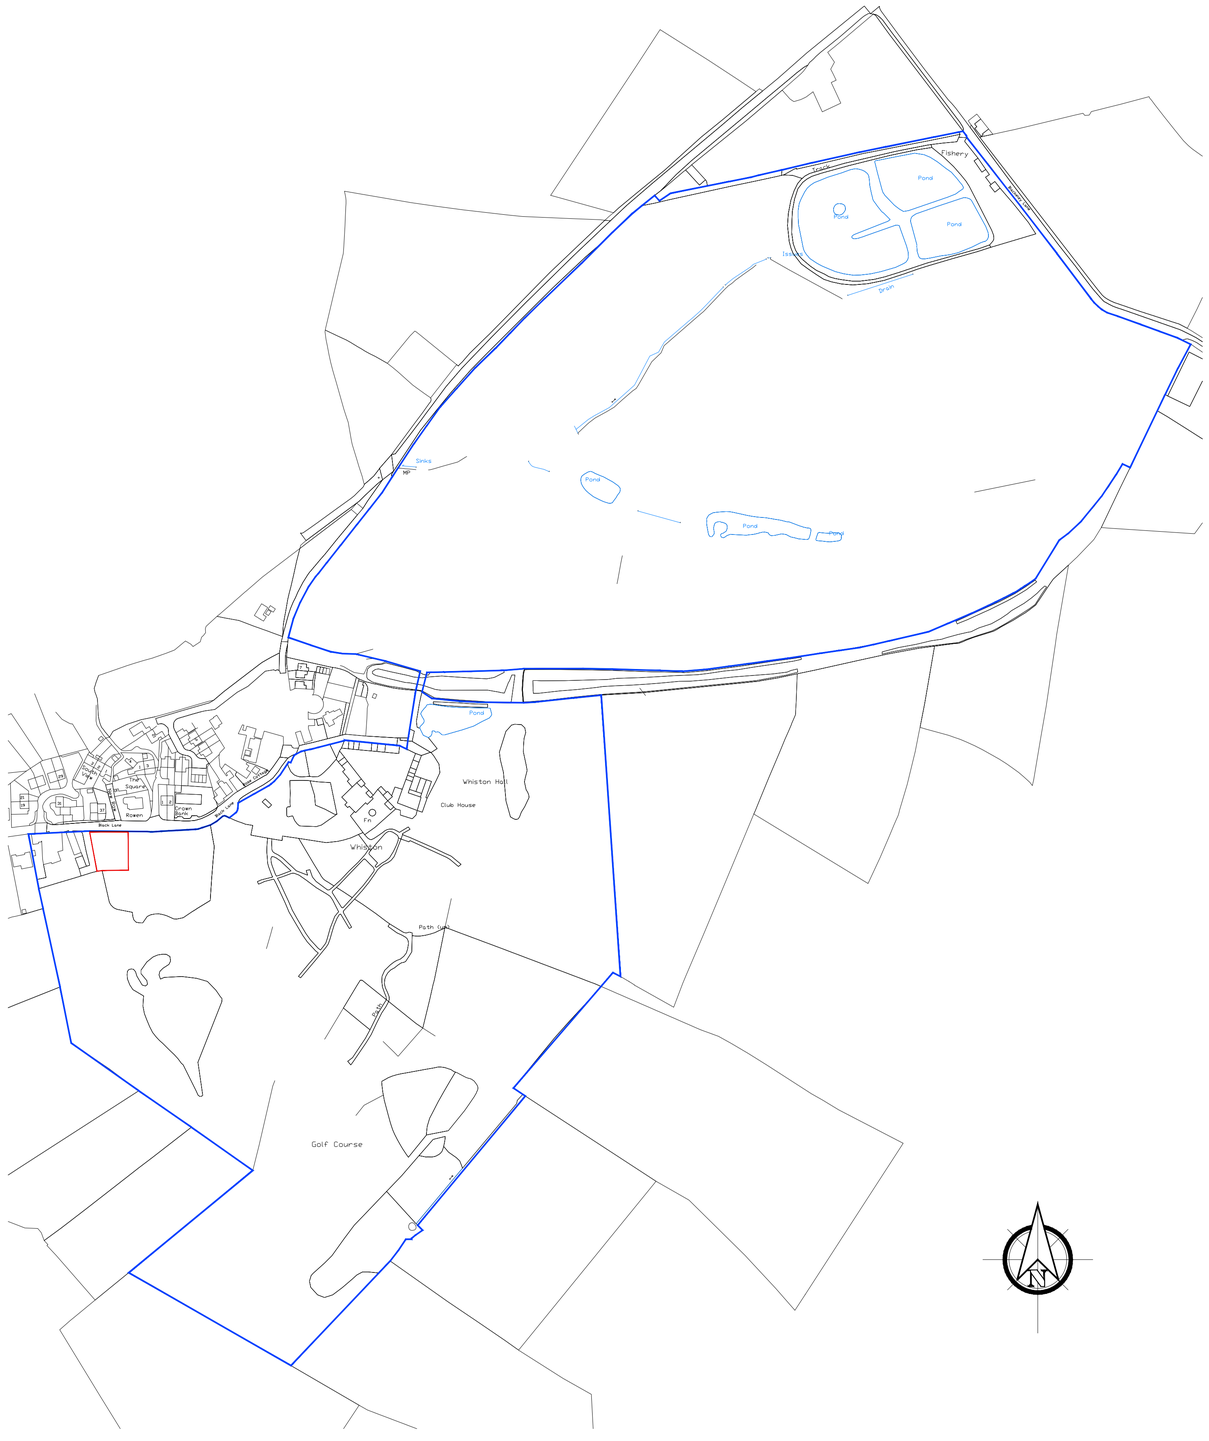

REV:	DESCRIPTION:	BY:	DATE:

STATUS: Planning

Crowstone Ltd
583 Barlow -Moor Road
Chorlton
Manchester
M21 8AE
www.crowstoneco.com
info@crowstoneco.com

CLIENT: Barton

SITE: Whiston Hall Golf Course

TITLE: Proposed Site Plan

SCALE AT A1:	DATE:	DRAWN:	CHECKED:
1/2500 @ A1	01/11/19	TE	TE

PROJECT NO:	DRAWING NO:	REVISION:
0469	PL001	