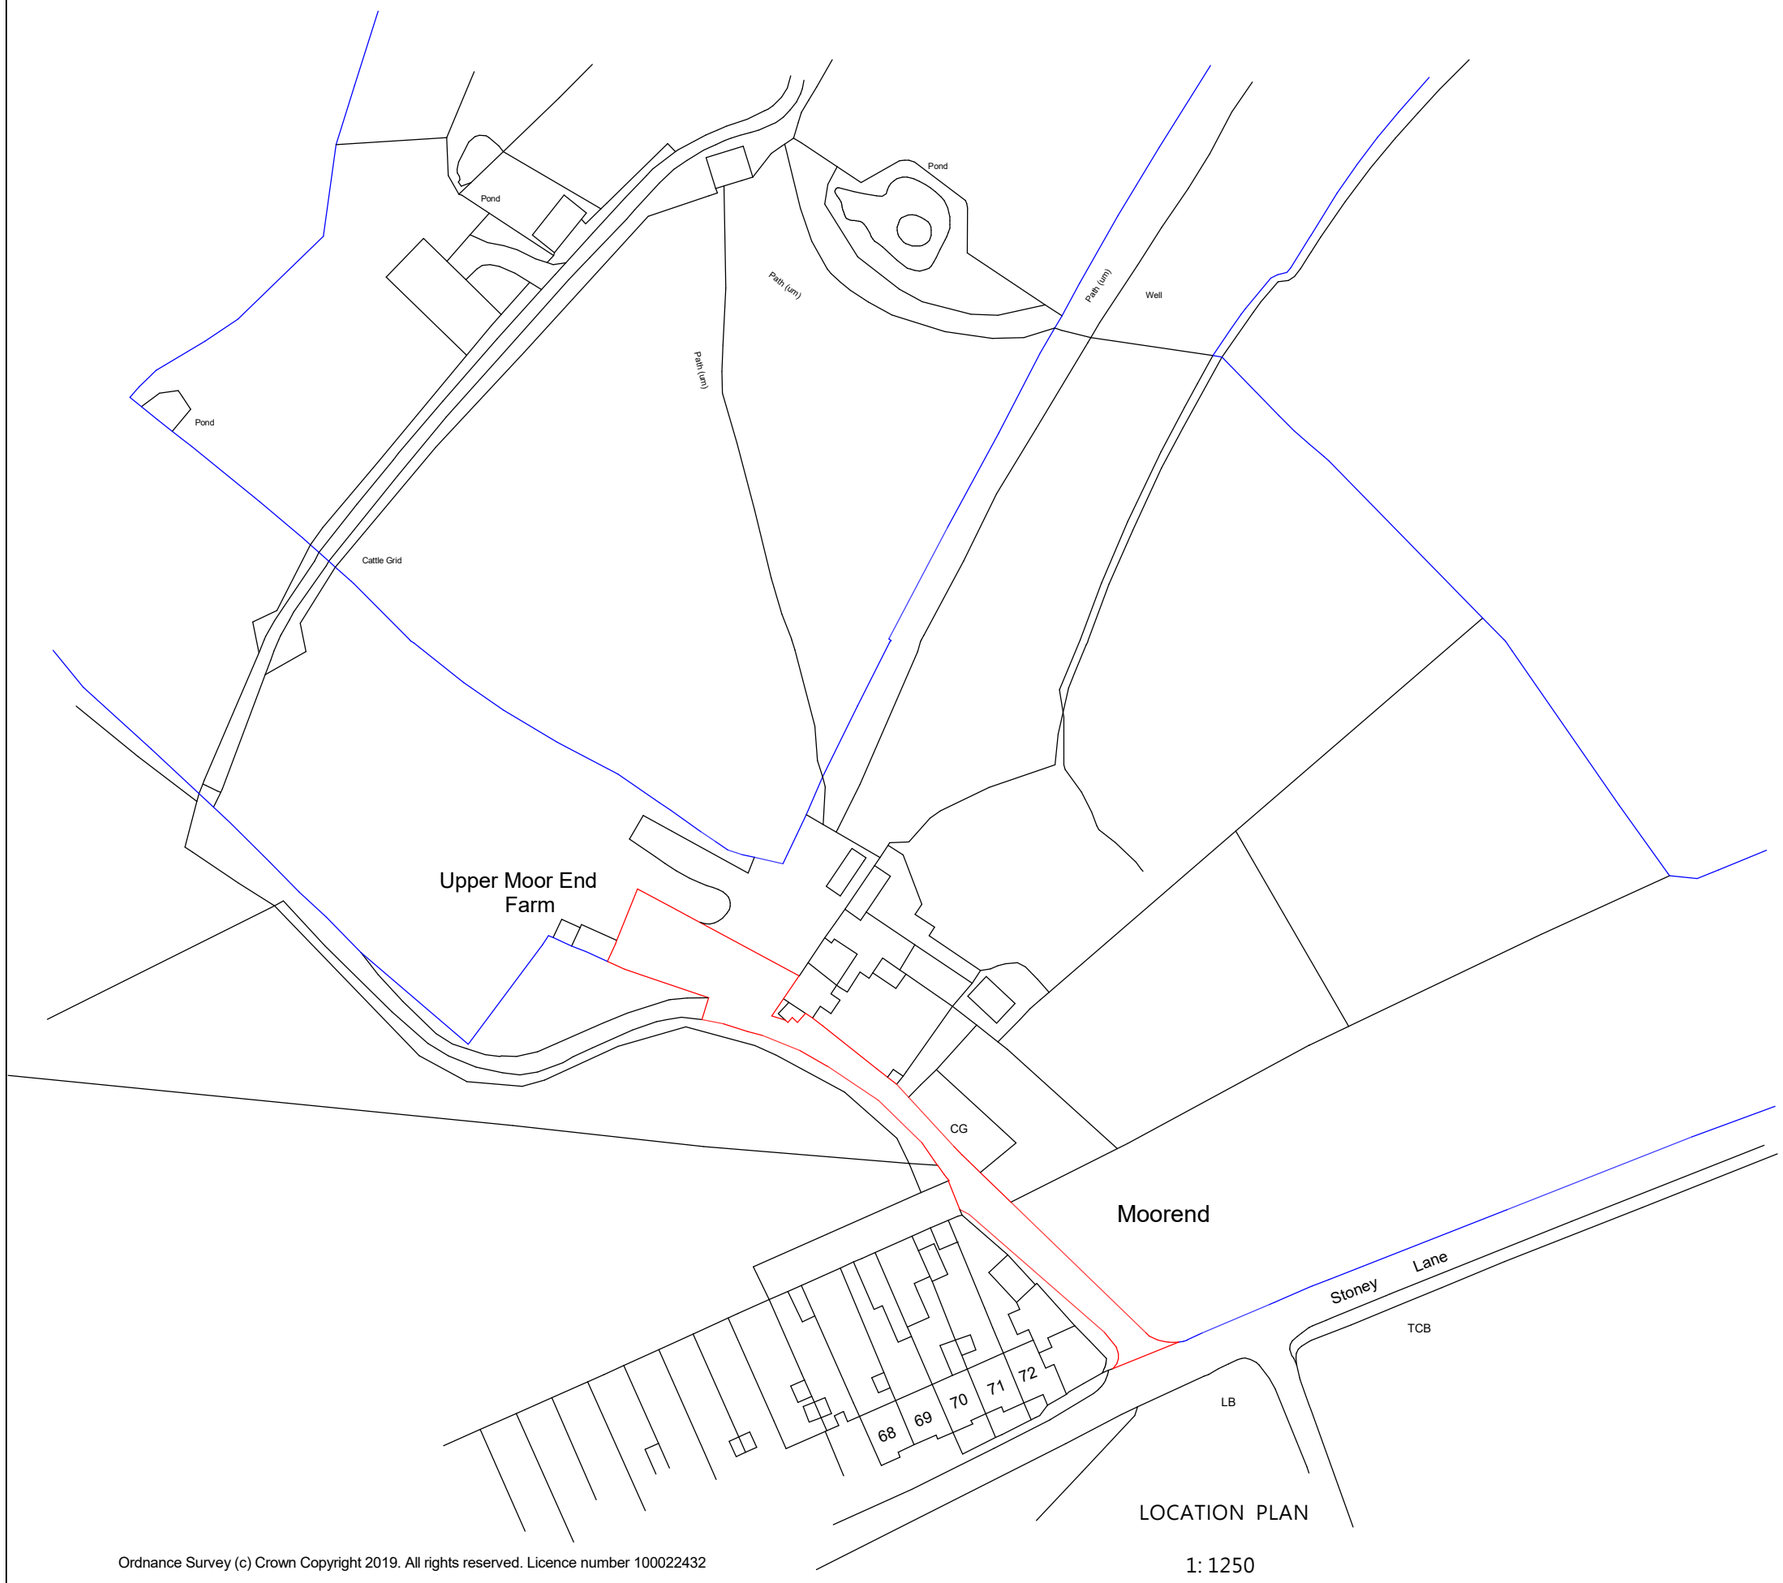

LOCATION PLAN

1: 1250

Ordnance Survey (c) Crown Copyright 2019. All rights reserved. Licence number 100022432

JULIA ALLEN BUILDING DESIGN

THE FOLD, SNELSTON, ASHBOURNE, DERBYSHIRE, DE6 2EP
TEL: 01335 324590 Email: jabd@btinternet.com

PROPOSED STEEL FRAME OPEN FRONTED AGRICULTURAL BUILDING AT :

UPPER MOOREND FARM,
STONEY LANE,
CAULDON,
STOKE-ON-TRENT,
ST10 3EP.

FOR: MR. C. RHODES

Scale:	1 : 1250 @ A3
Drawing:	JA
Date:	11/12/19

LOCATION PLAN

JABD/261/001