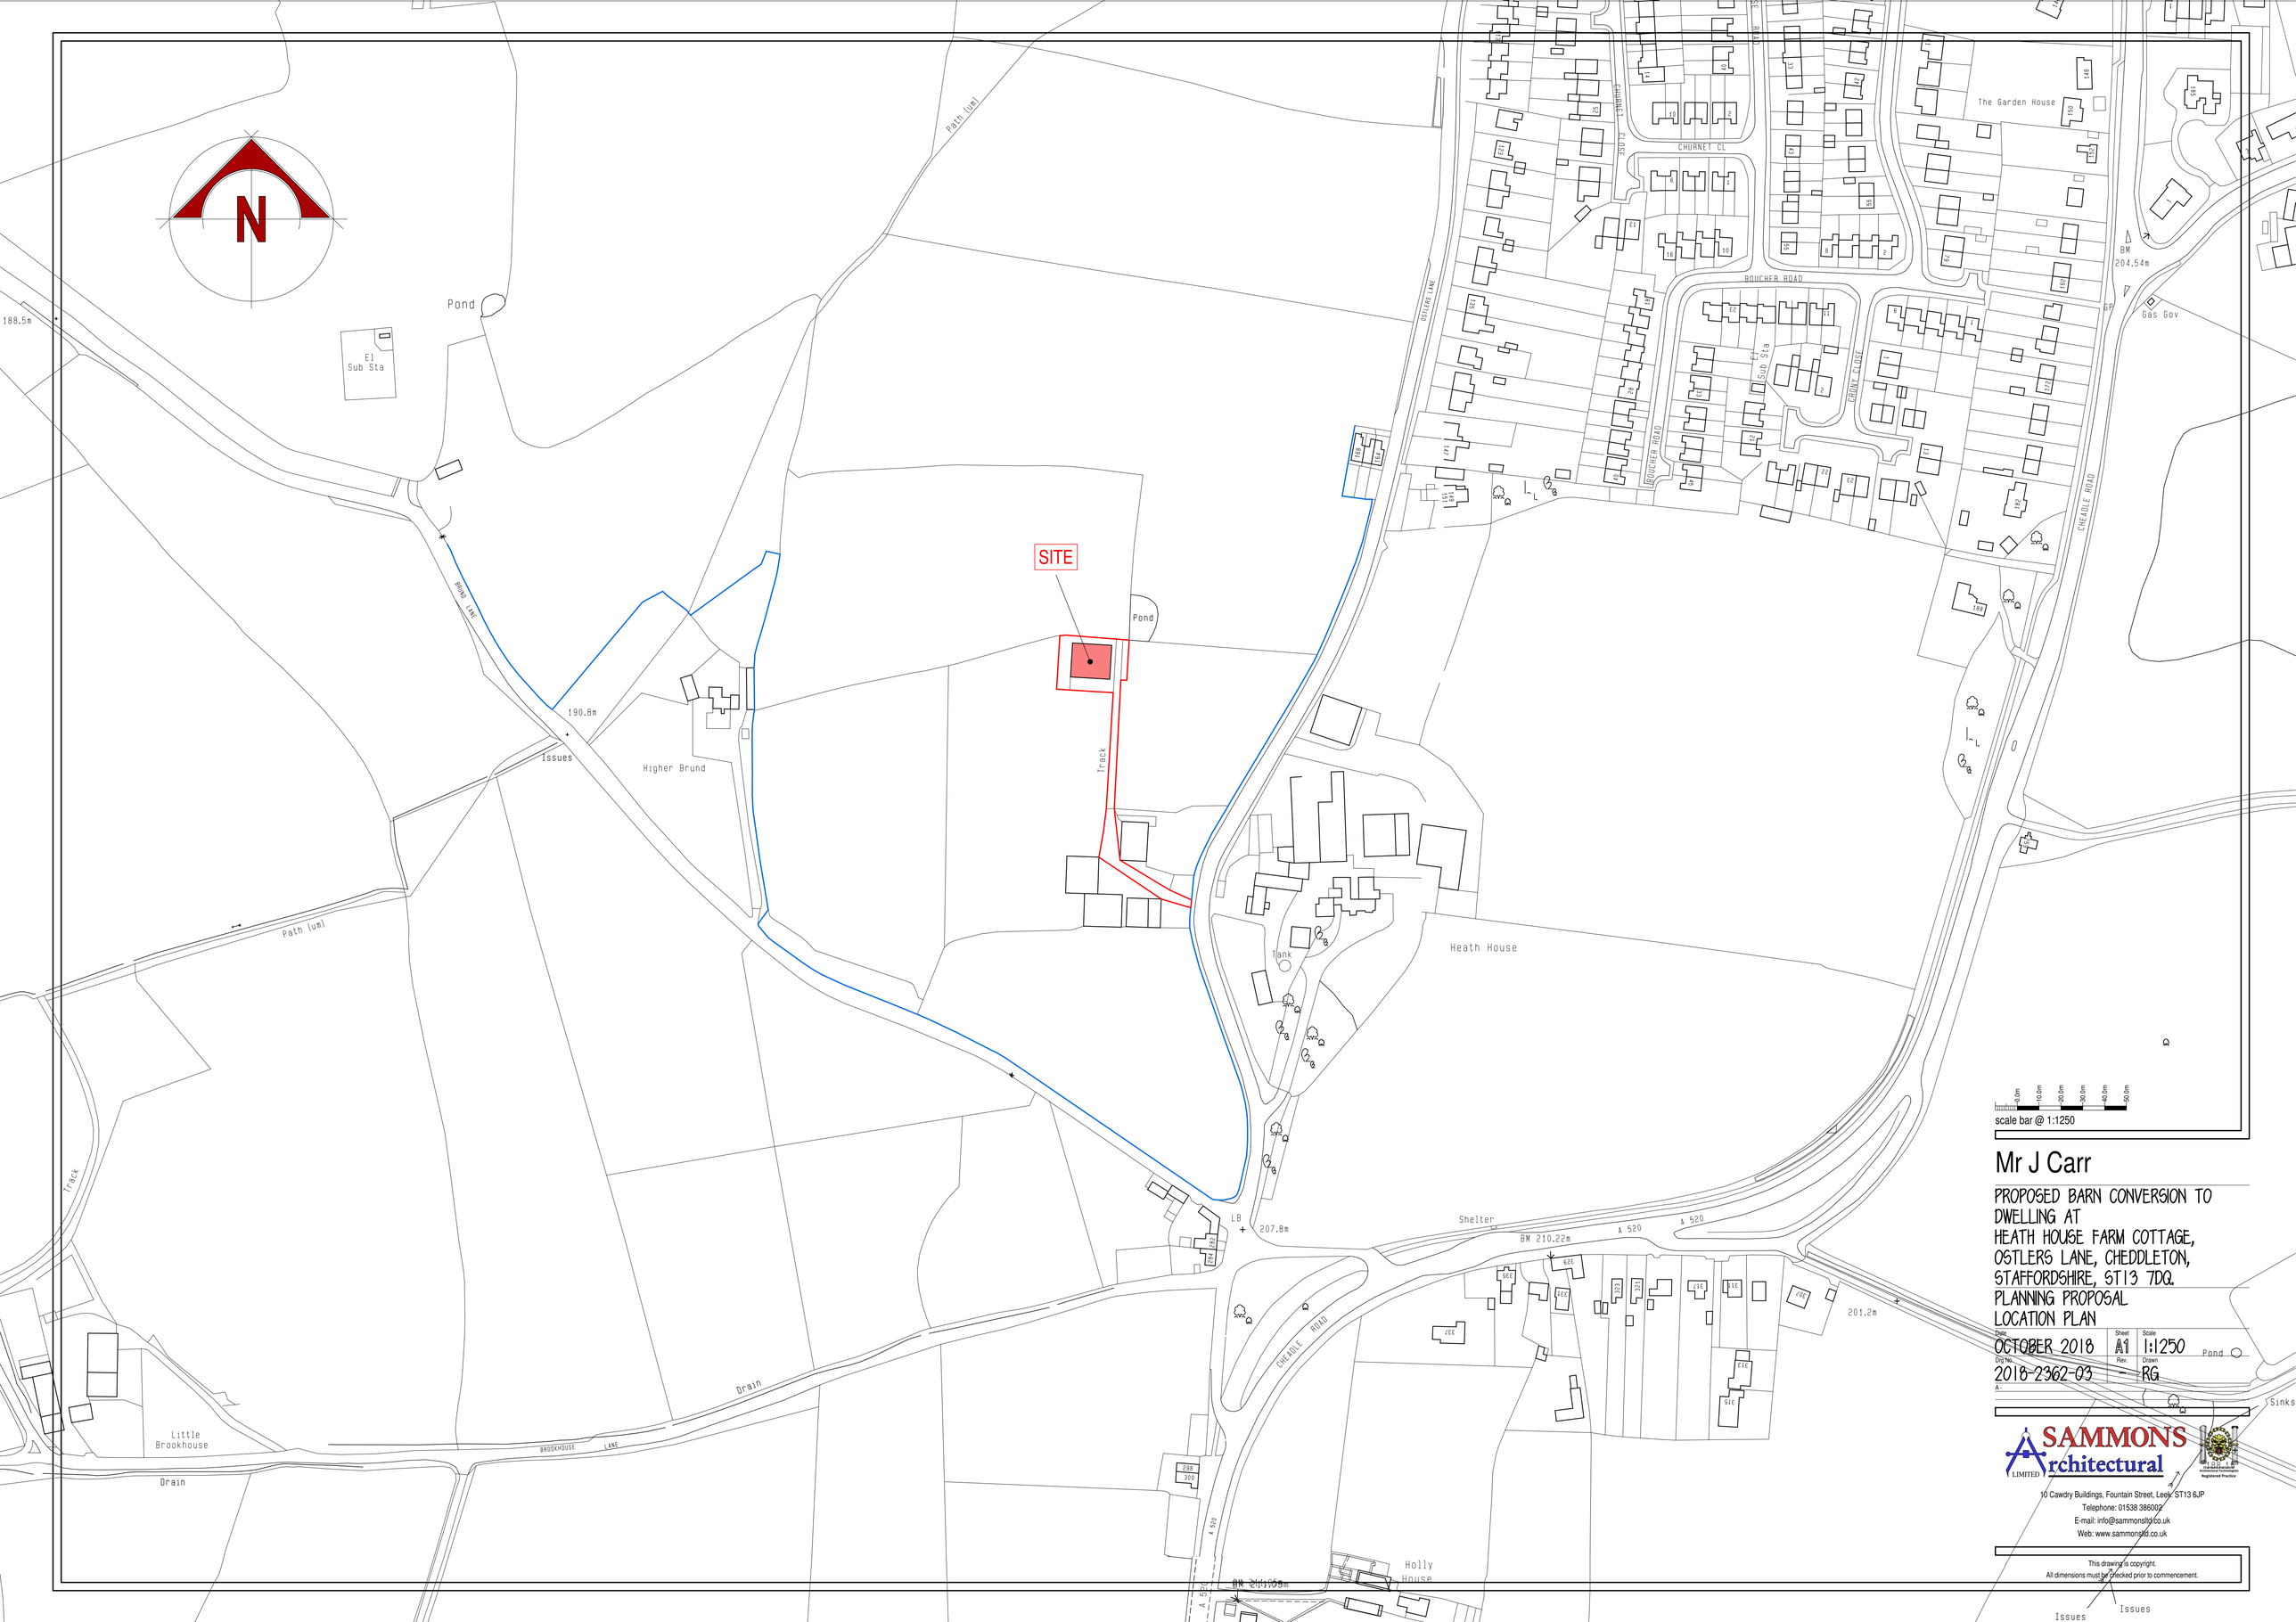


Mr J Carr

PROPOSED BARN CONVERSION TO DWELLING AT
HEATH HOUSE FARM COTTAGE,
OSTLERS LANE, CHEDDLETON,
STAFFORDSHIRE, ST13 7DQ.
PLANNING PROPOSAL
LOCATION PLAN

Date	Sheet	Scale
OCTOBER 2018	A1	1:1250
Dig No.	Rev.	Drawn
2018-2362-03	-	RG

SAMMONS Architectural LIMITED
10 Cawdry Buildings, Fountain Street, Leek, ST13 6JP
Telephone: 01538 386002
E-mail: info@sammonsltd.co.uk
Web: www.sammonsltd.co.uk

This drawing is copyright.
All dimensions must be checked prior to commencement.

Issues

Issues