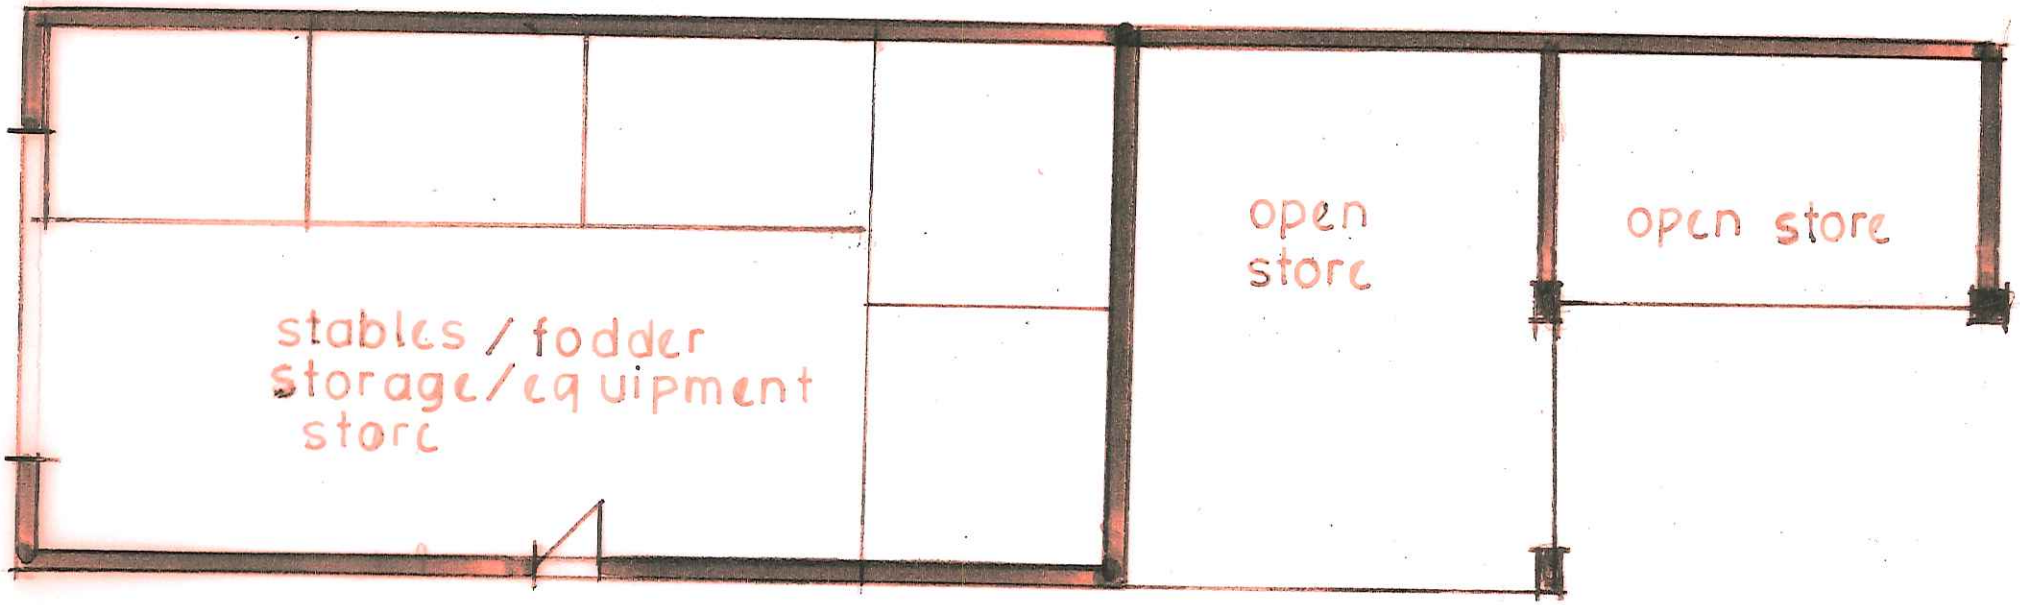

plan

details as existing

1:100