

PROPOSED EAST ELEVATION

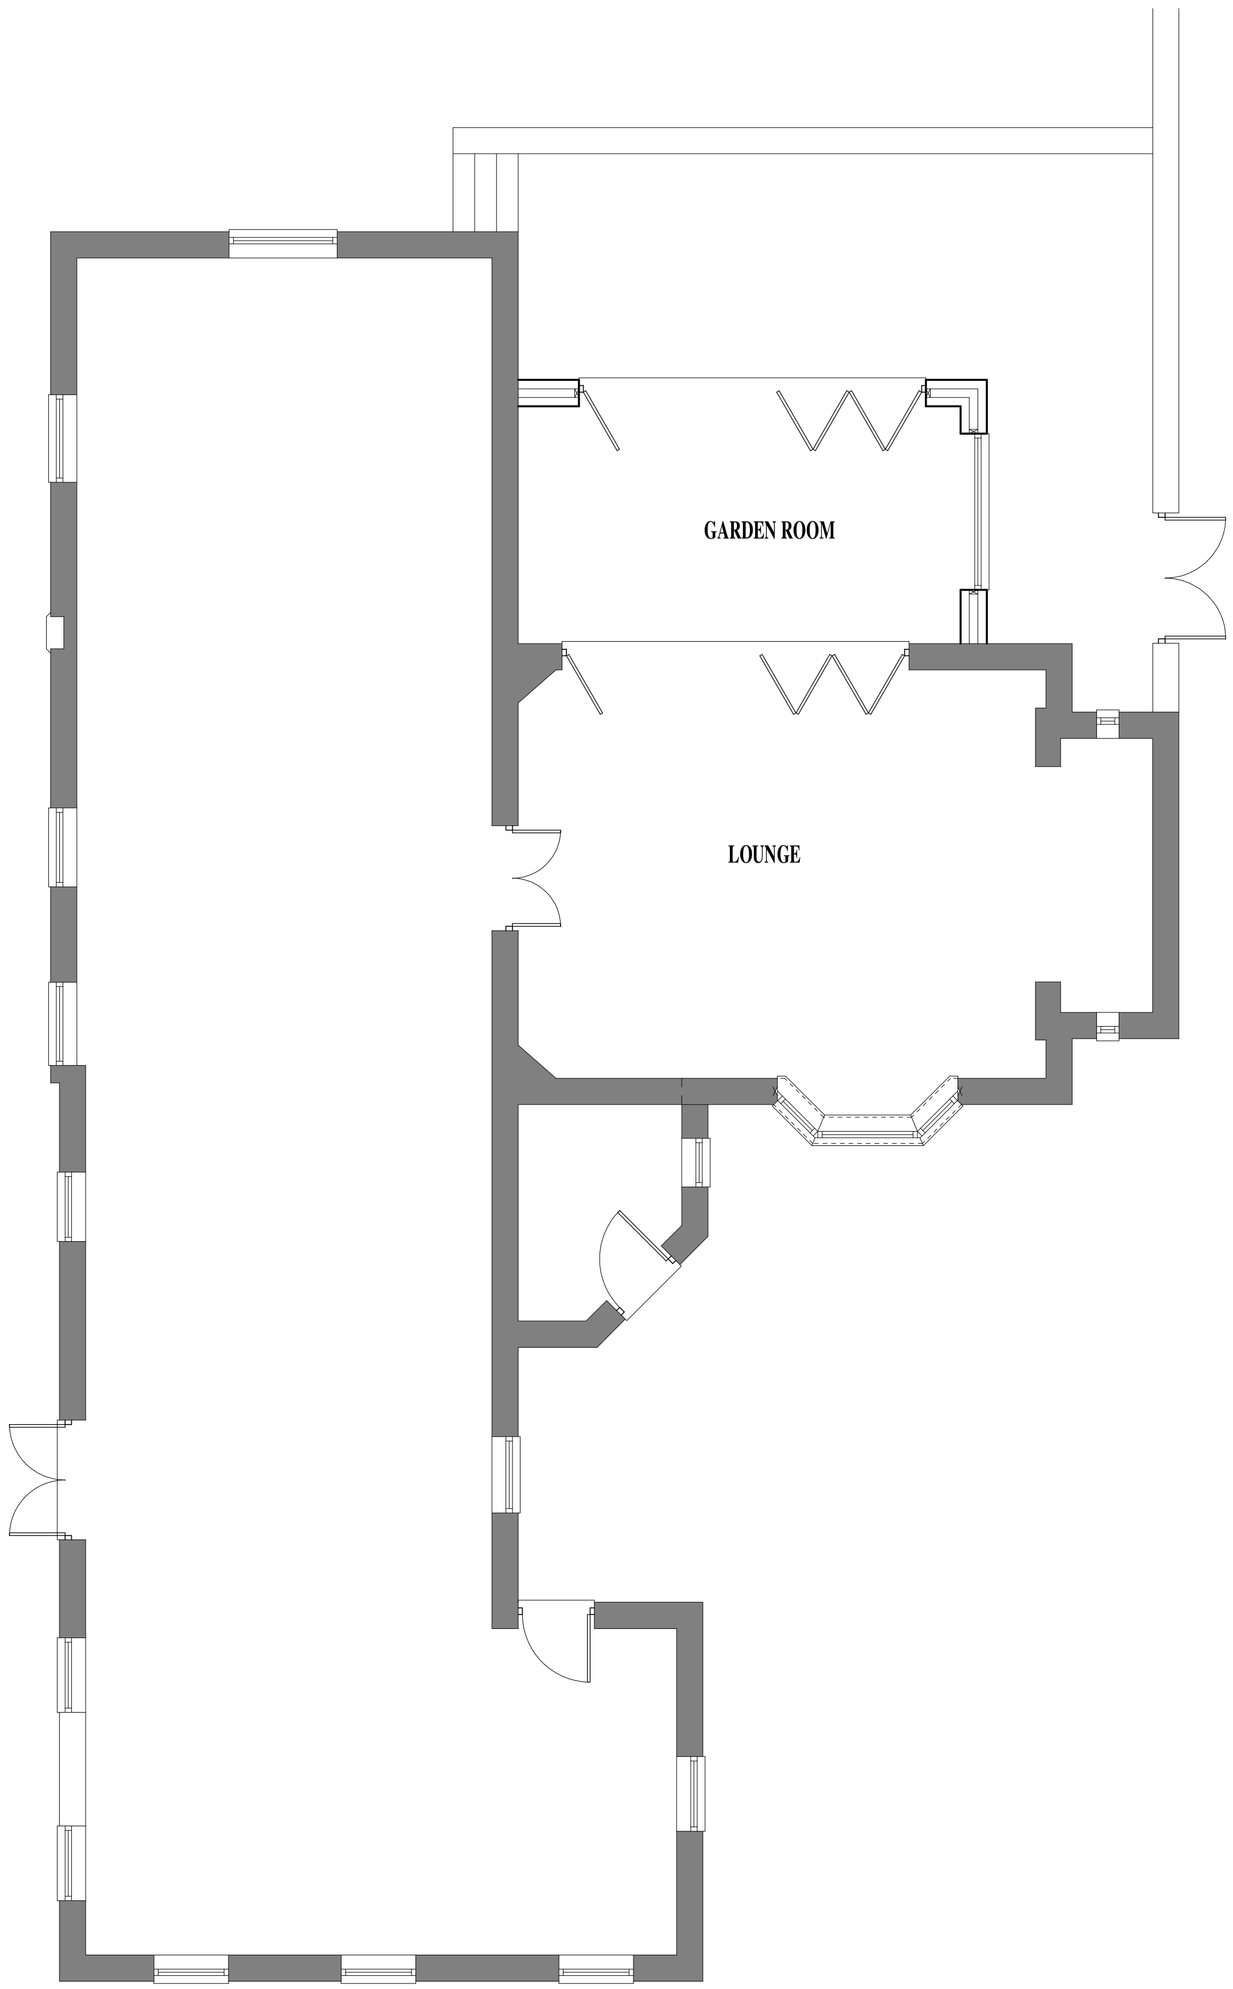

PROPOSED PART GROUND FLOOR PLAN

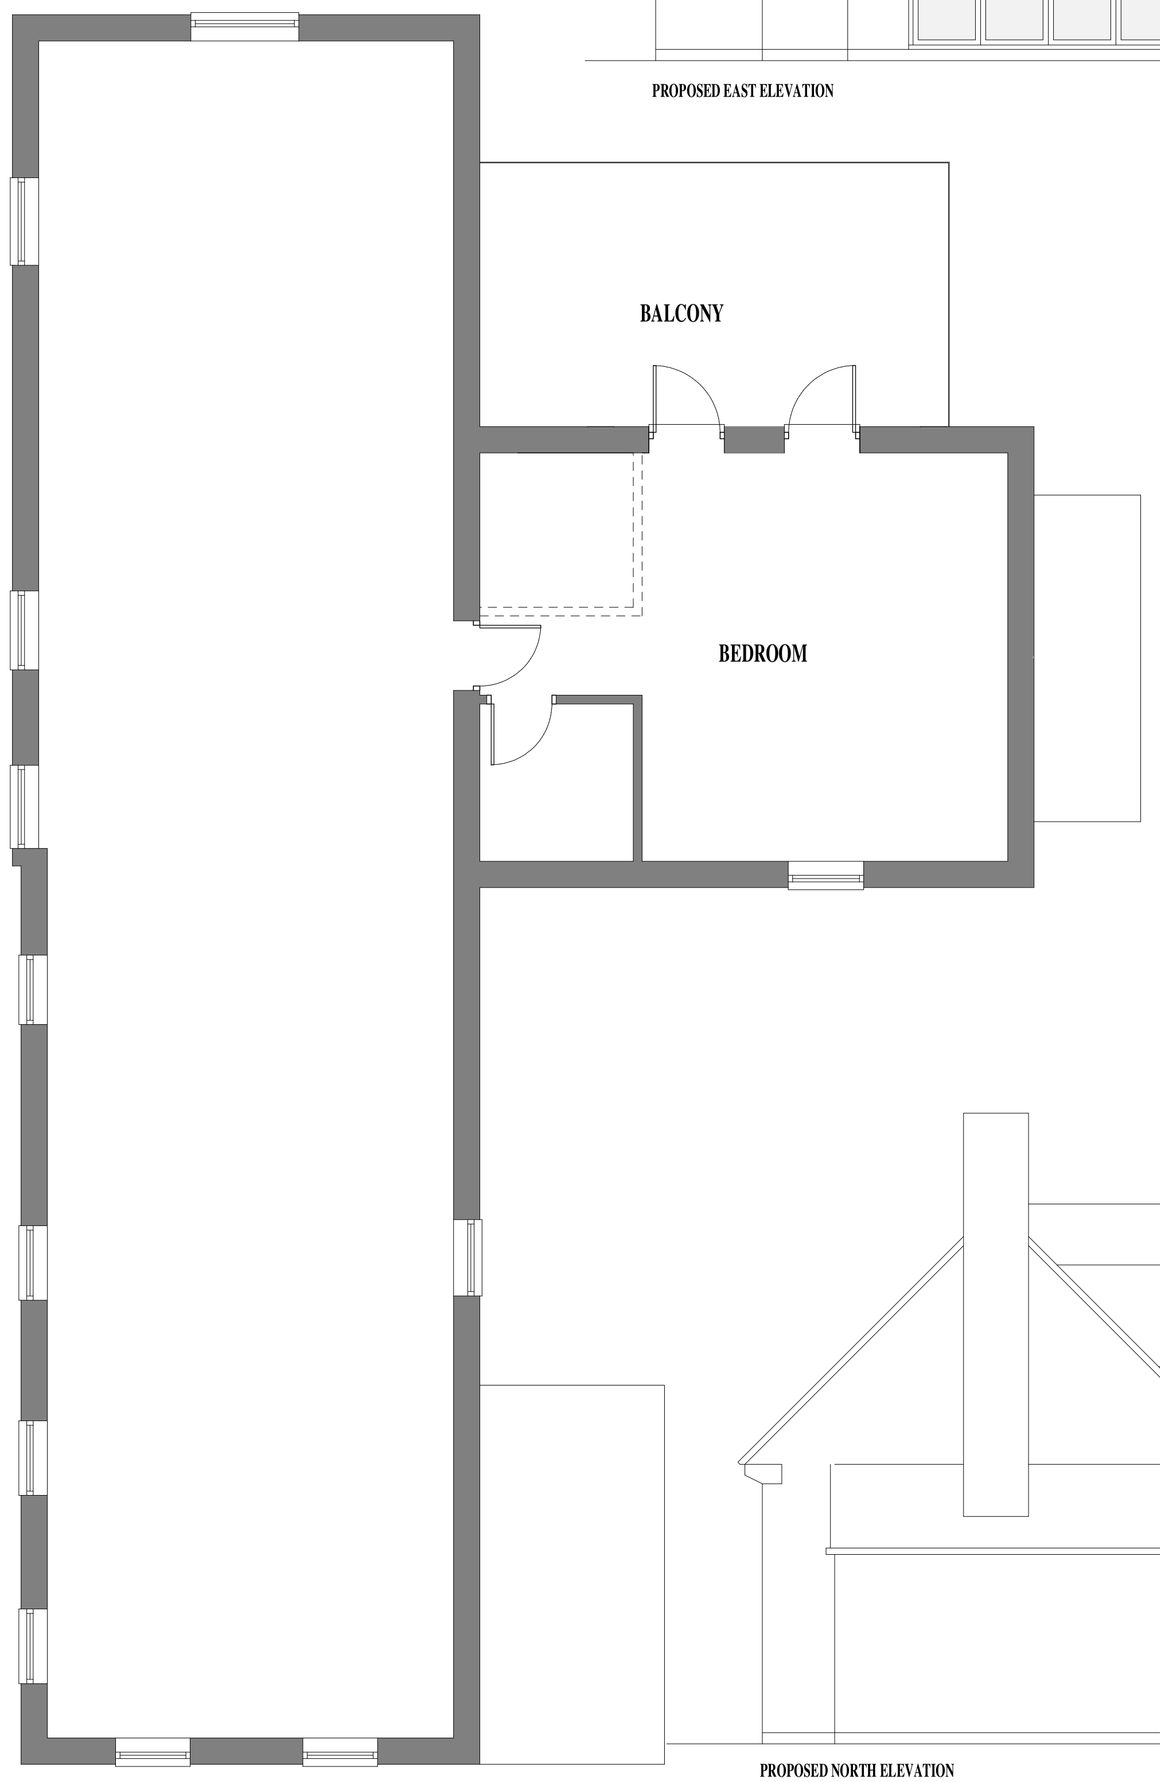

PROPOSED PART FIRST FLOOR PLAN

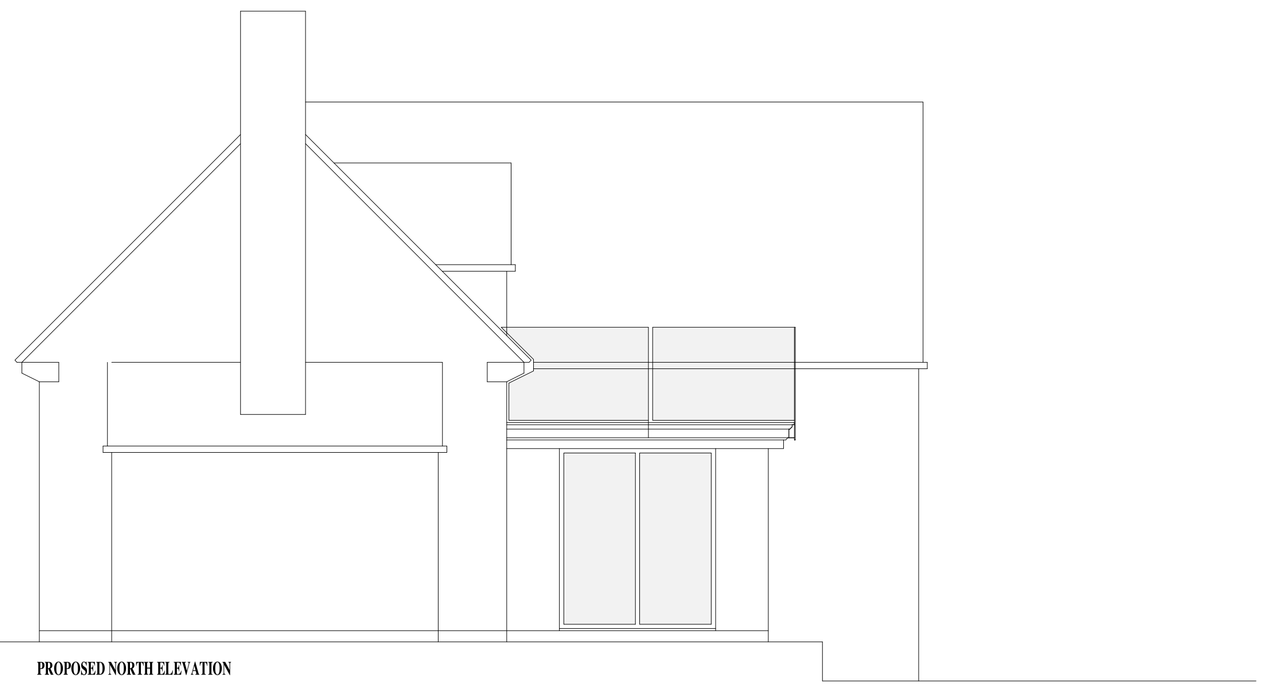

PROPOSED NORTH ELEVATION

Building Design

CIAT
Registered Practice

TITLE

PROPOSED REPLACEMENT EXTENSIONS AT
OLD STAR FARM
COTON
OAKAMOOR
STOKE-ON-TRENT
ST10 3BL

CLIENT

SCOTT WATKIN

DRAWING NO.

PLANNING 1

SCALE
1:50

DATE
SEPTEMBER 2019

B. BLAKEMAN CIAT

15A, WHITMORE ROAD, NEWCASTLE,.
STAFFORDSHIRE. ST5 3LY
TEL/FAX 01782 632911