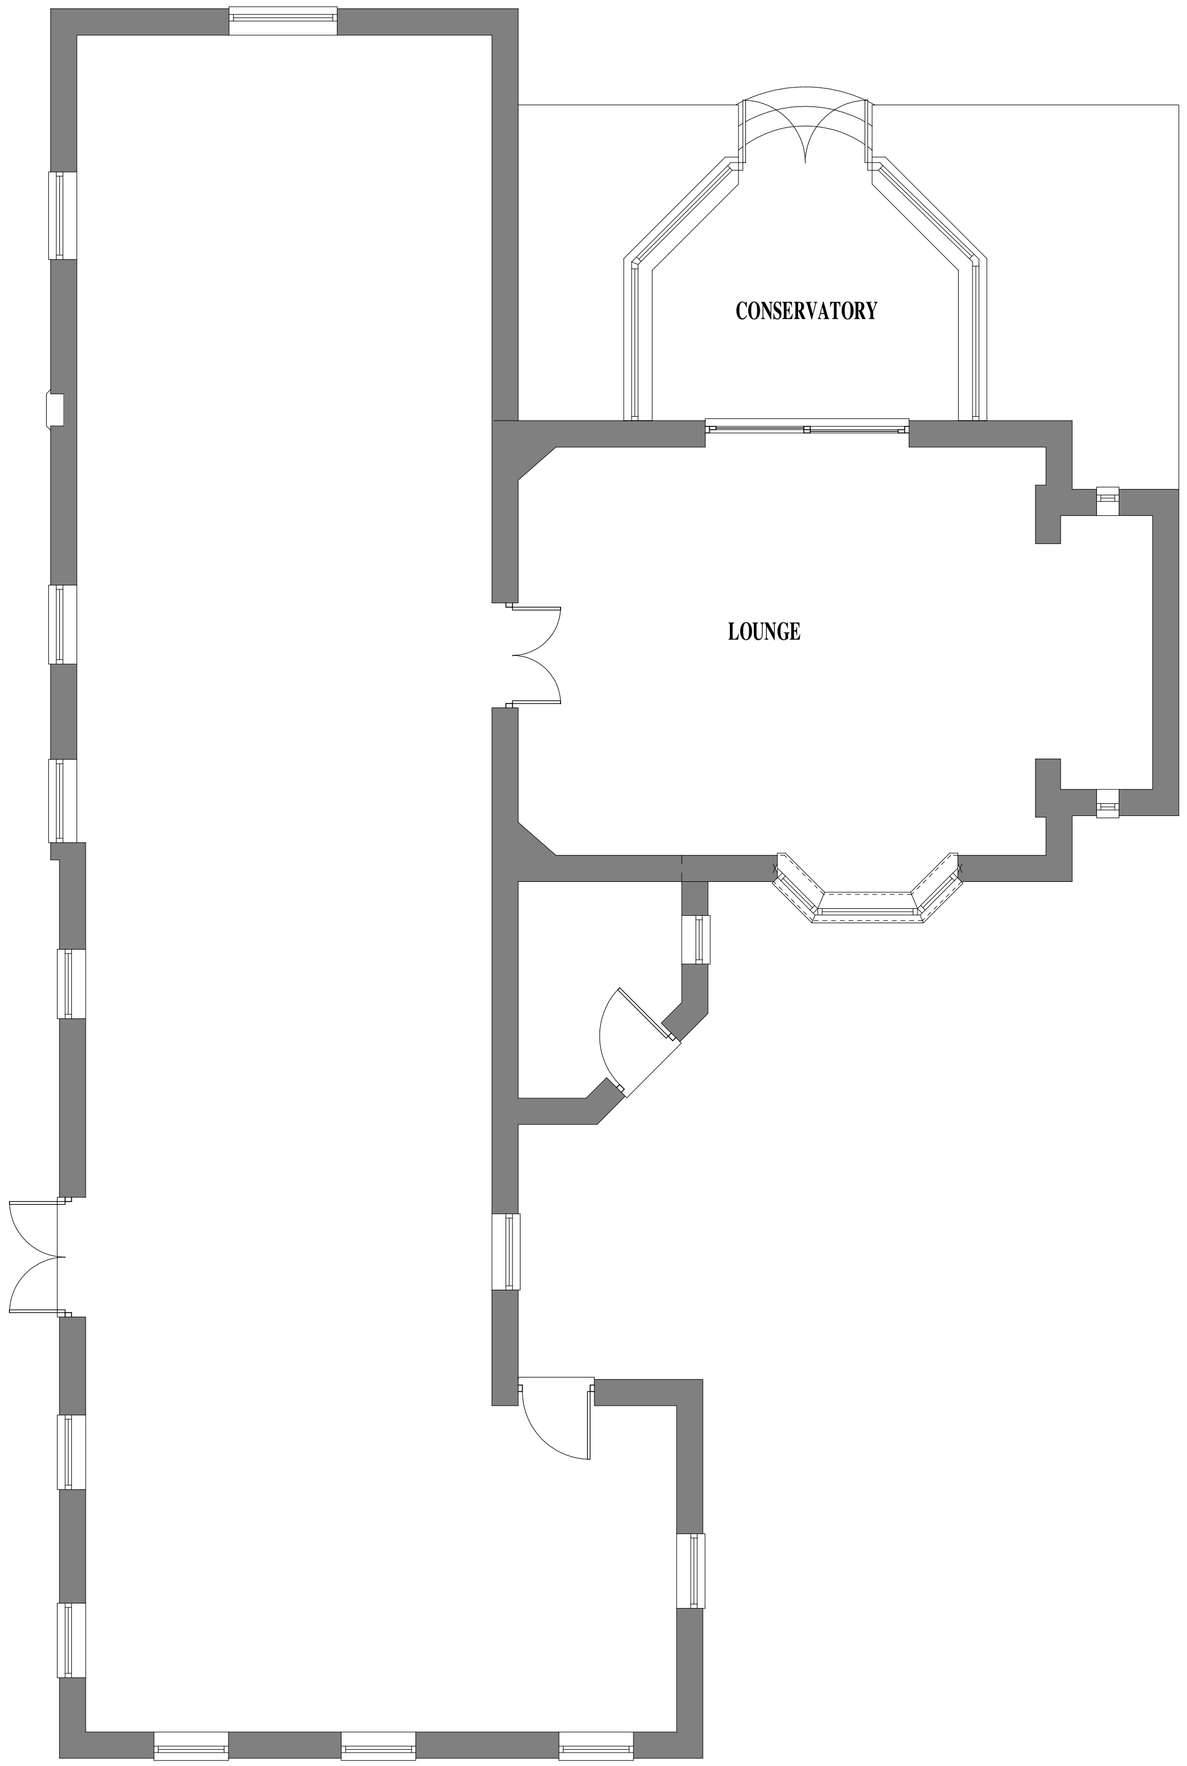

EXISTING GROUND FLOOR PLAN

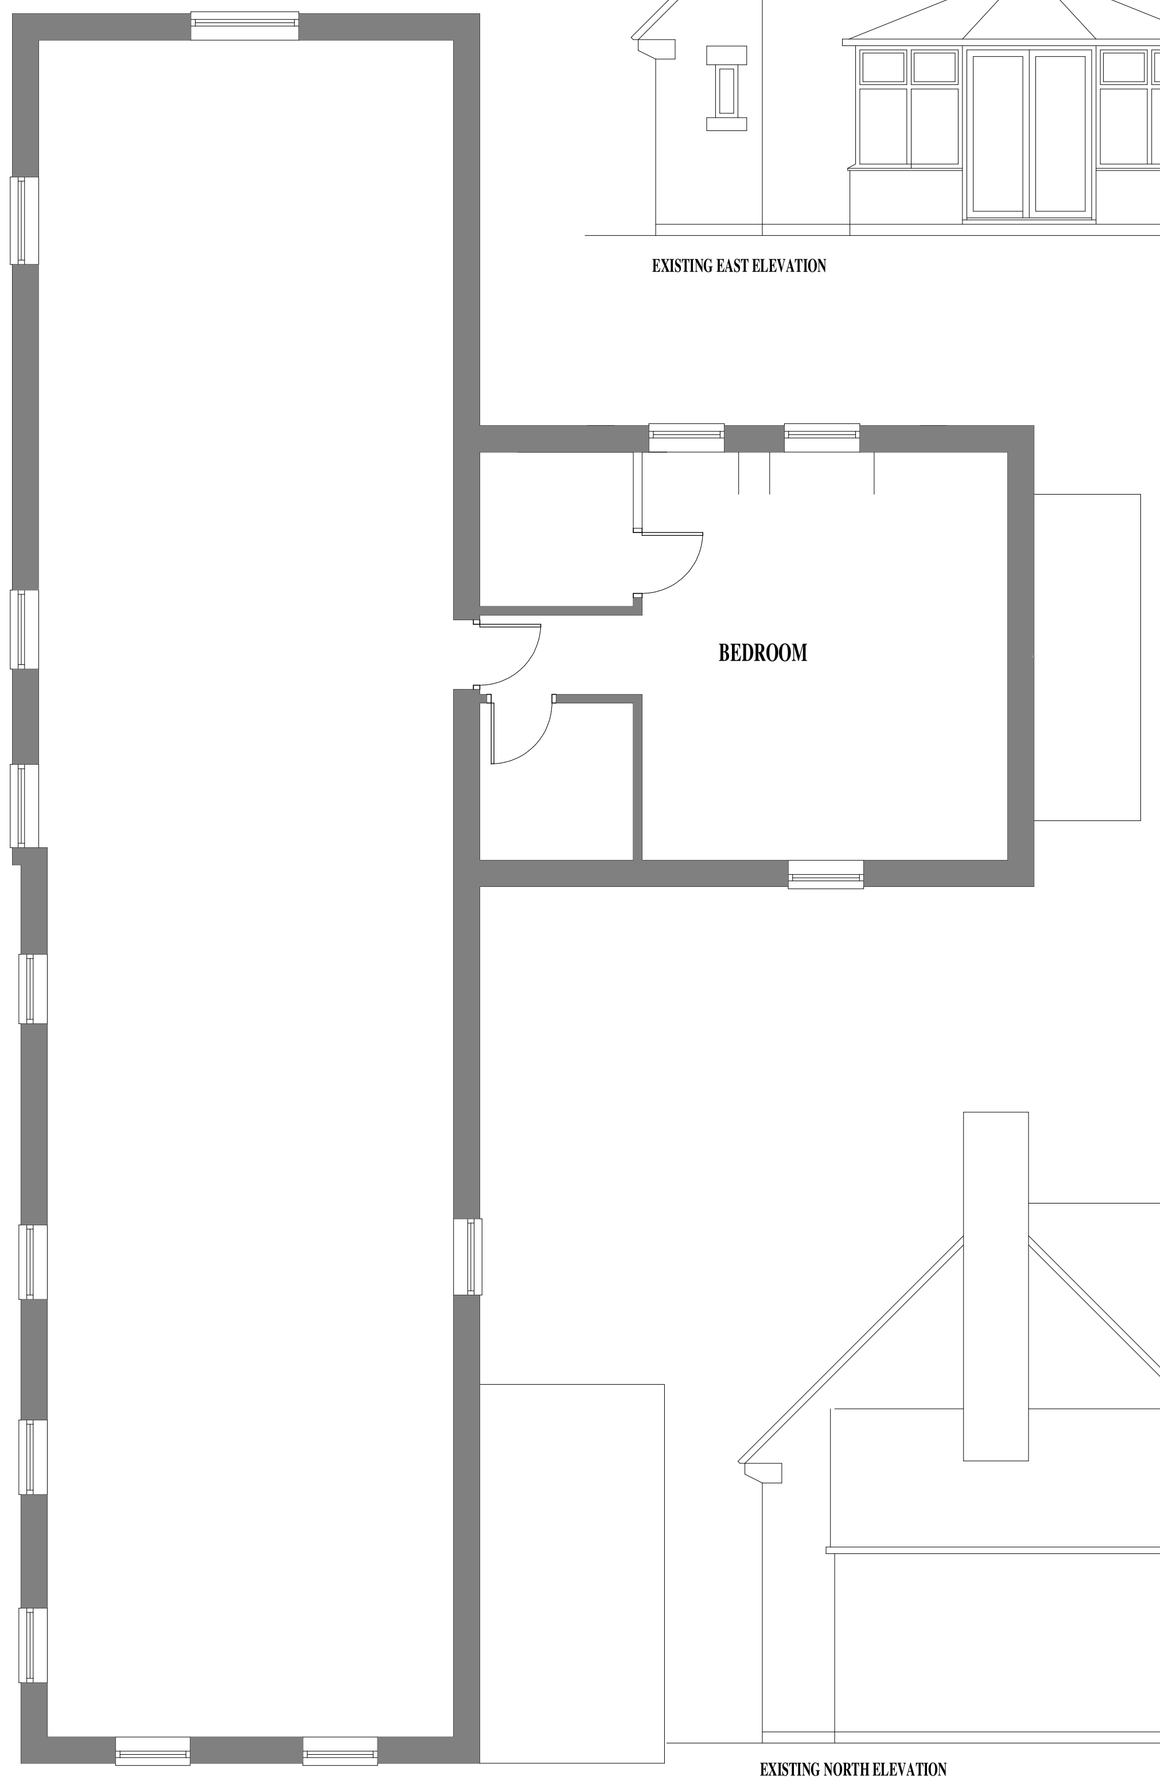

EXISTING FIRST FLOOR PLAN



EXISTING EAST ELEVATION

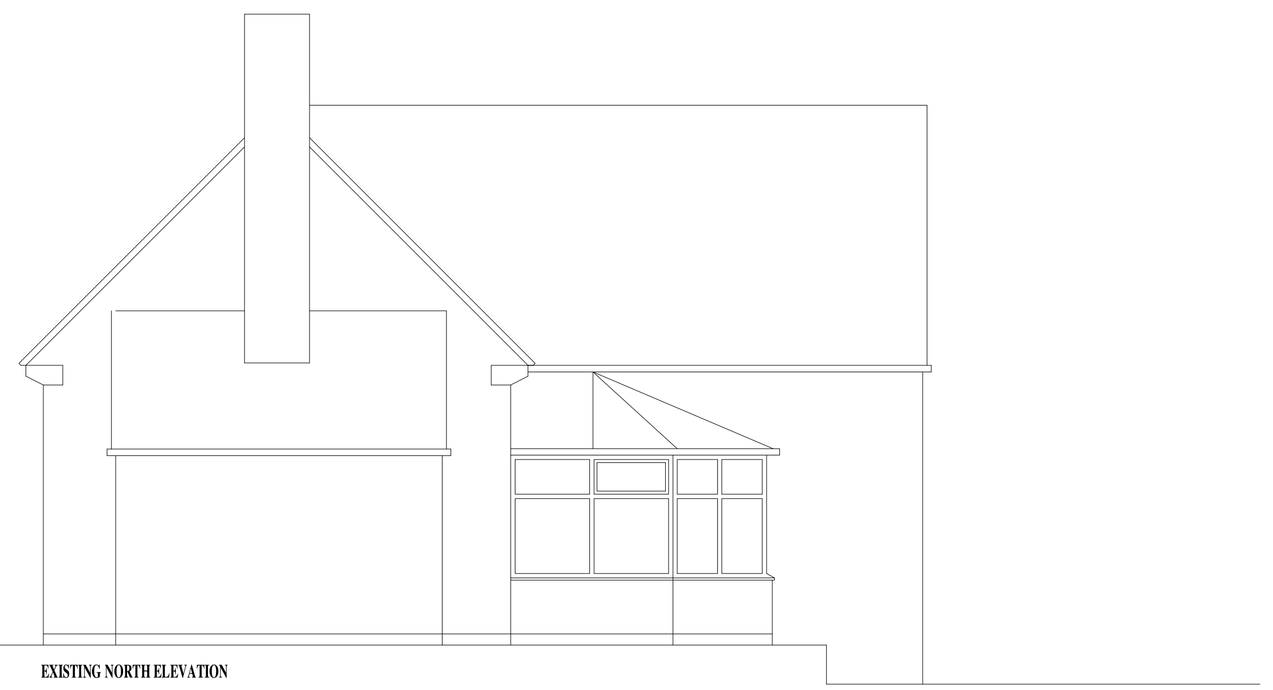

EXISTING NORTH ELEVATION

Building Design

CIAT
Registered Practice

TITLE

PROPOSED REPLACEMENT EXTENSIONS AT
OLD STAR FARM
COTON
OAKAMOOR
STOKE-ON-TRENT
ST10 3BL

CLIENT

SCOTT WATKIN

DRAWING NO.

SURVEY AS EXISTING

SCALE
1:50

DATE
SEPTEMBER 2019

B. BLAKEMAN CIAT

15A, WHITMORE ROAD, NEWCASTLE,,
STAFFORDSHIRE. ST5 3LY
TEL/FAX 01782 632911