Site/Block Plan

(With Biodiversity Enhancements)

Application for Prior Approval under Permitted Development Class Q change of use of former agricultural building to C3 (single dwellinghouse)

Chatsworth Farm,
Lask Edge,
Leek,
Staffordshire,
ST13 8QJ

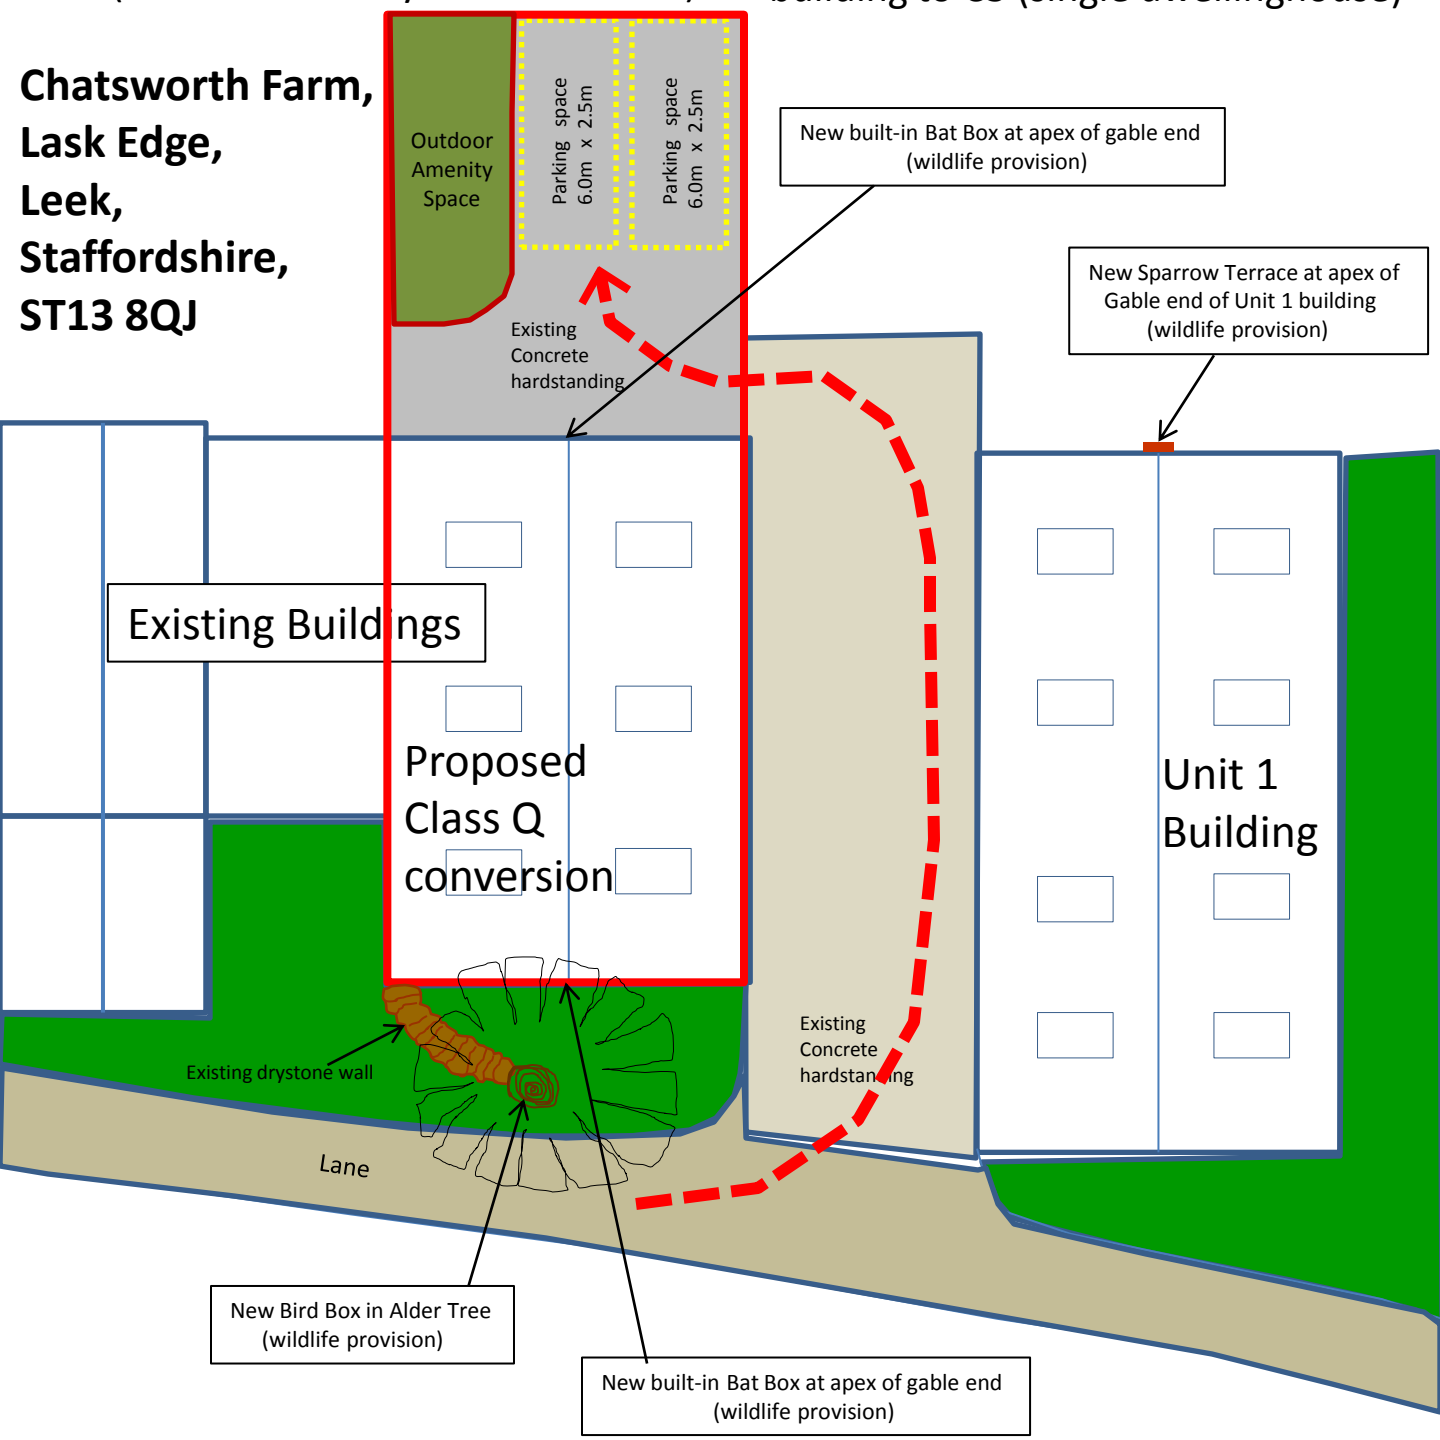

Notes:

- Existing access and hardstanding
- Existing drainage
- Ample room for parking 2 cars
- Change of Use under Permitted Development Class Q

Scale 1:200 @ A4