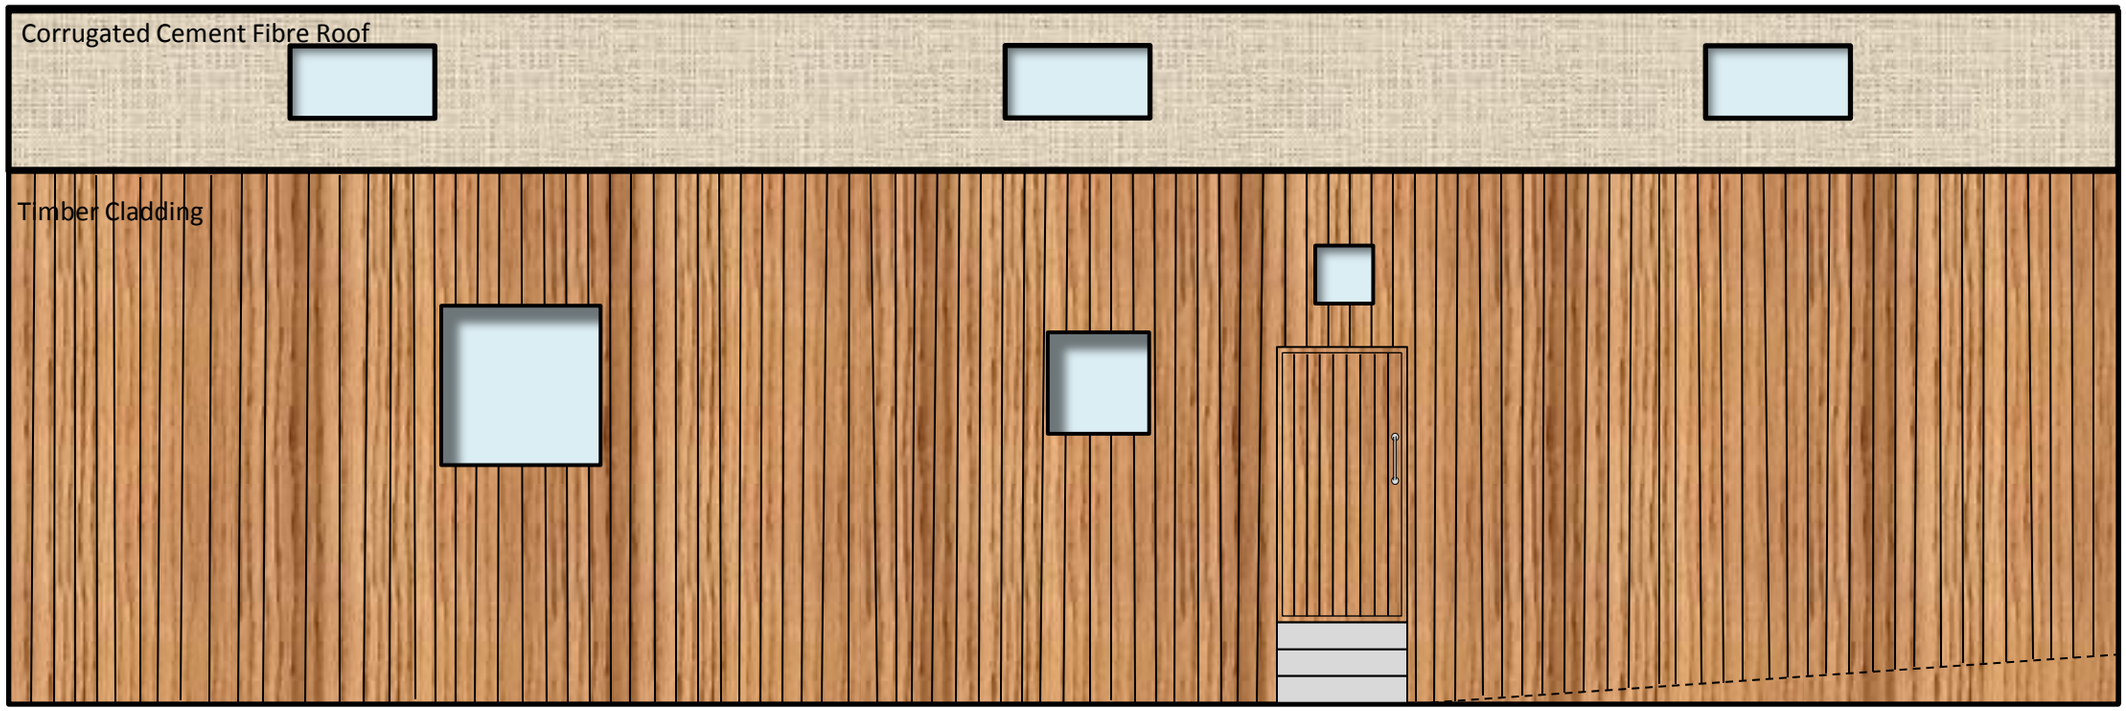

East Elevation

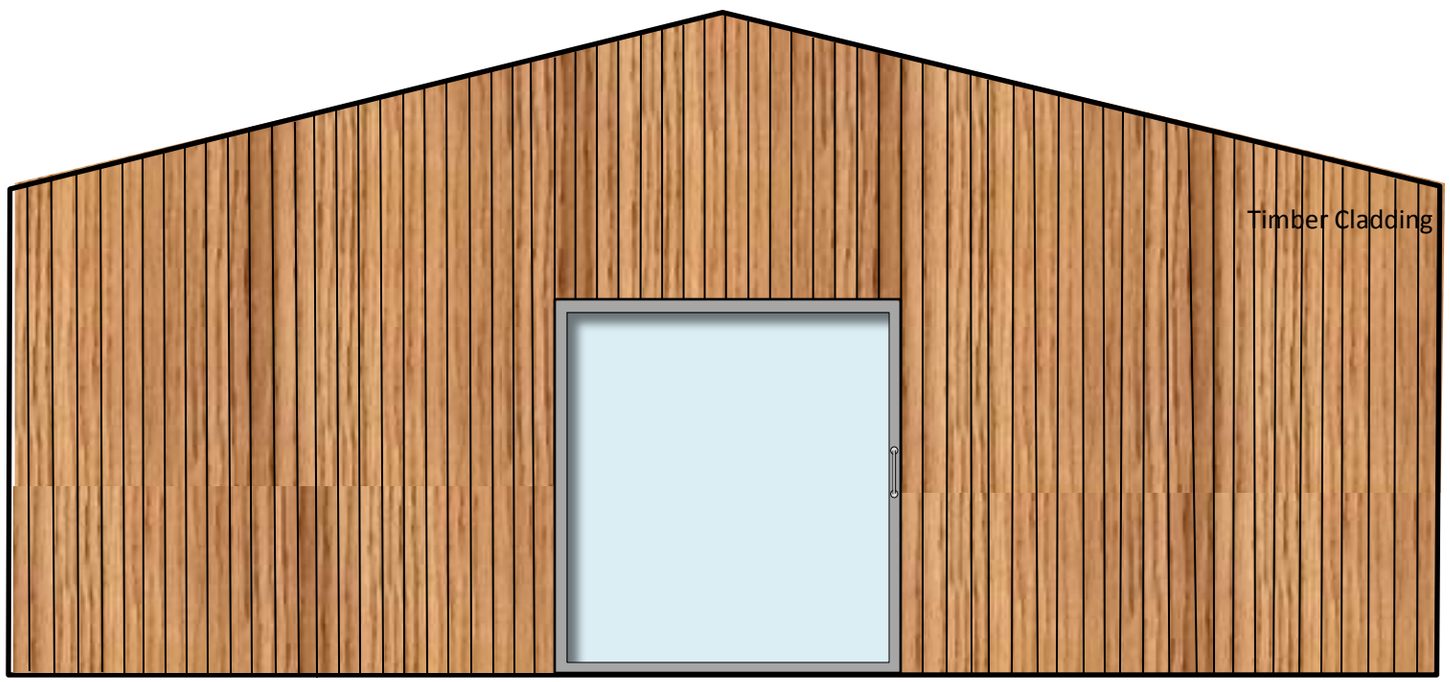

North Elevation

Project:
change of use of barn to dwellinghouse

at:
Cowshed
Chatsworth Farm,
Lask Edge, Leek
Staffs,
ST13 8QJ

Vary approved plans to extend cladding down: Elevations (East and North)

Notes:
Print : A3 Date: 10th Jan 2020
Scale: 1:50

0m 1m 2m

Ash Tree Planning, Chatsworth Farm, Lask Edge, Leek, Staffs, ST13 8QJ
T/ 07973 379847
info@ashtreeplanning.com