
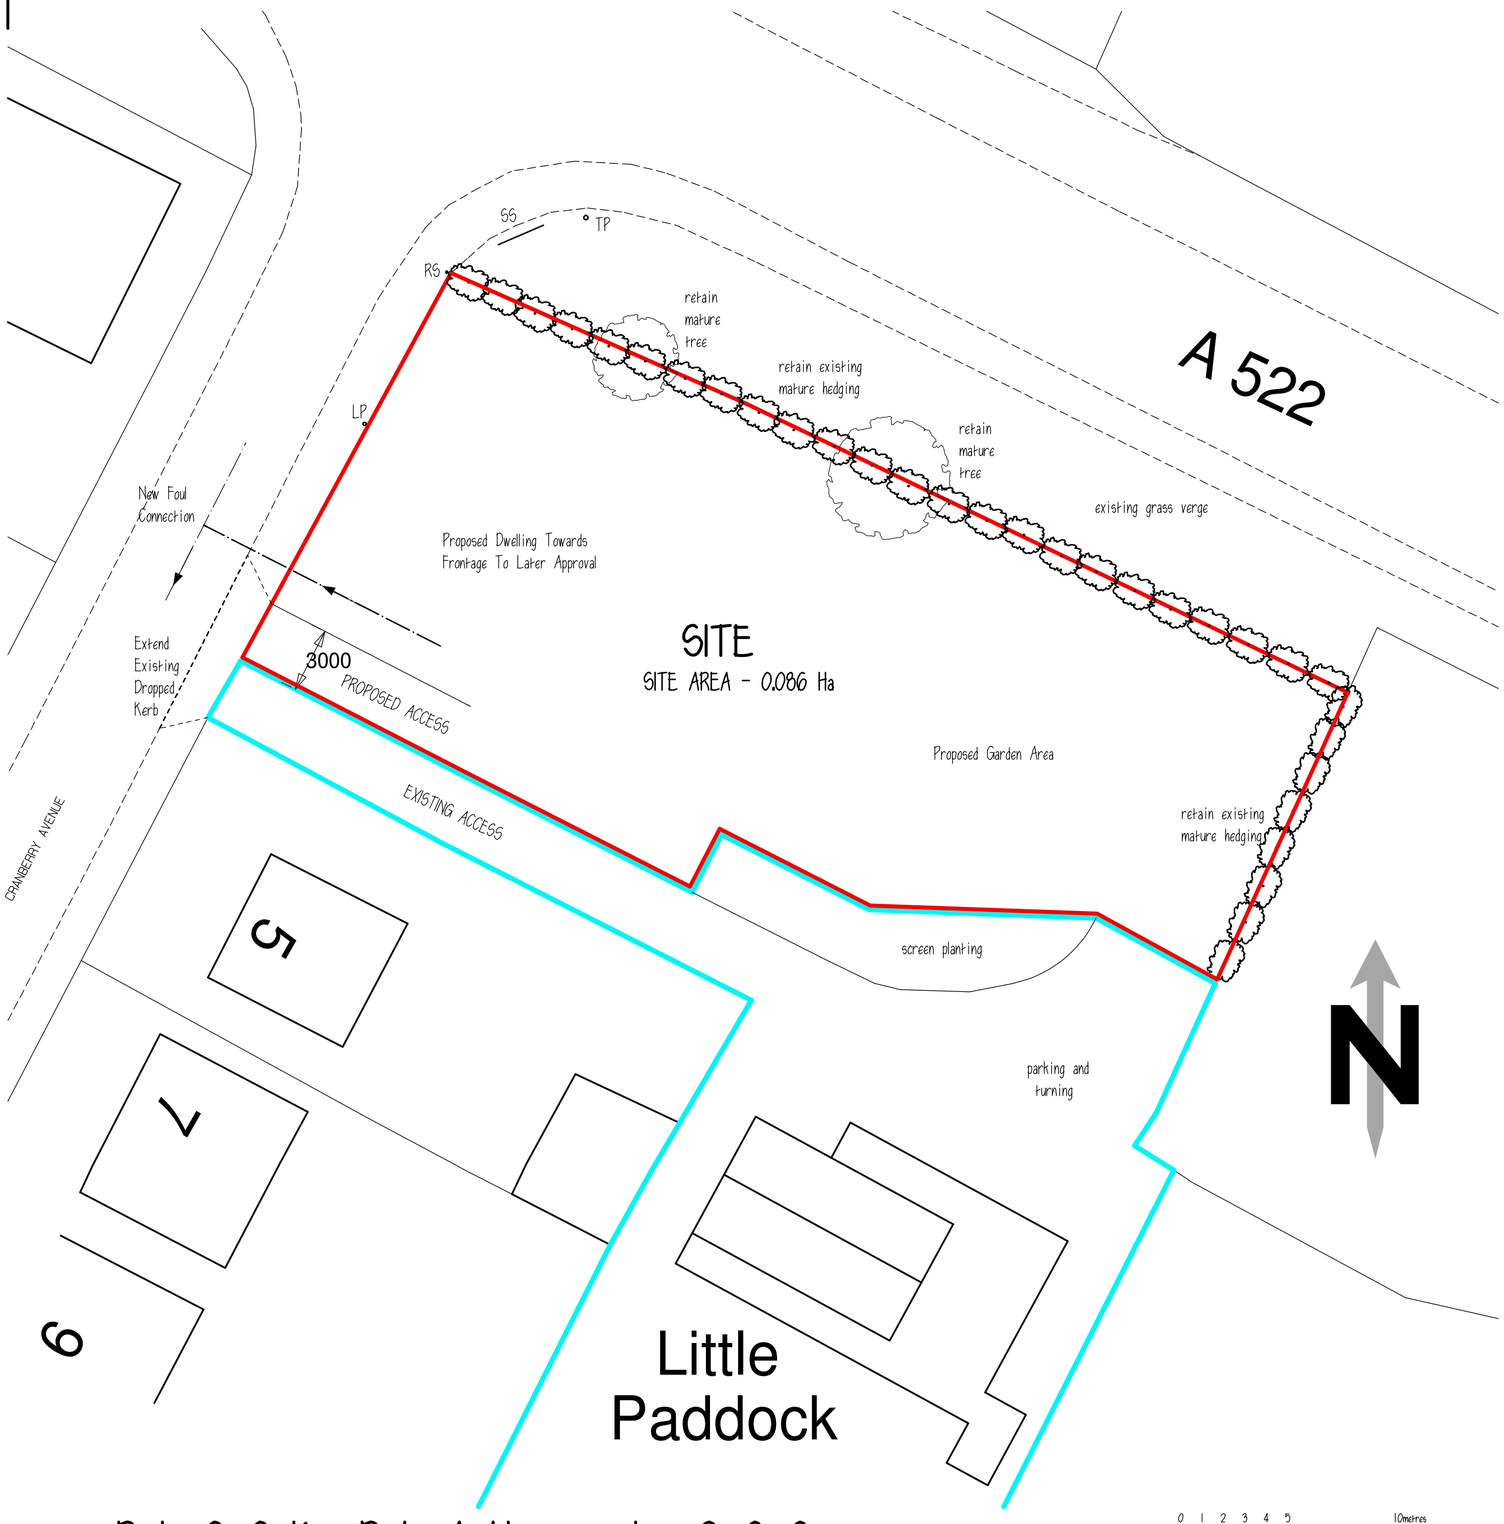


BLOCK PLAN 1:200

Ordnance Survey (c) Crown Copyright 2019. All rights reserved. Licence number 100022432

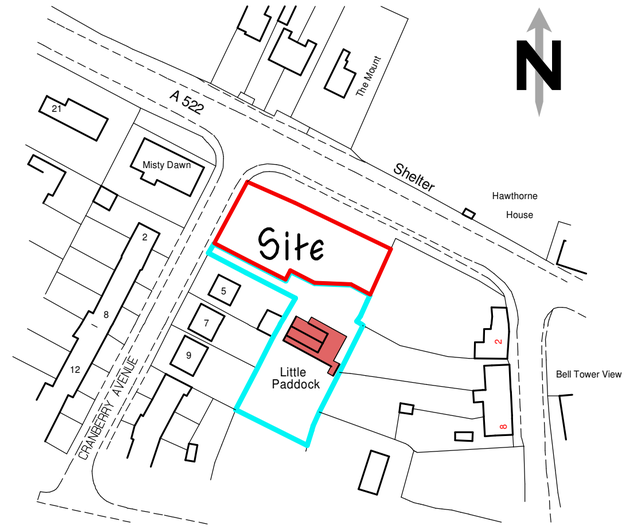

LOCATION PLAN
1:1250

0 10 20 30 40 50metres
Scale Bar @ 1:1250 on A2 Sheet









RICS
The mark of
property professionalism worldwide

Clients are advised to clarify dimensions with the author prior to setting out and not to scale from the drawing. This drawing is copyright and should not be reproduced without the written consent of RLM ASSOCIATES.

RLM ASSOCIATES

JOB	1, CRANBERRY AVENUE, CHECKLEY.
CLIENT	Mr. G. TILL.
DRAWING	BLOCK AND LOCATION PLANS - AMENDED.
DATE	January 2020.
SCALE	1:1250,1:200
DRWG No.	RLM979/1.
REVISION	B.