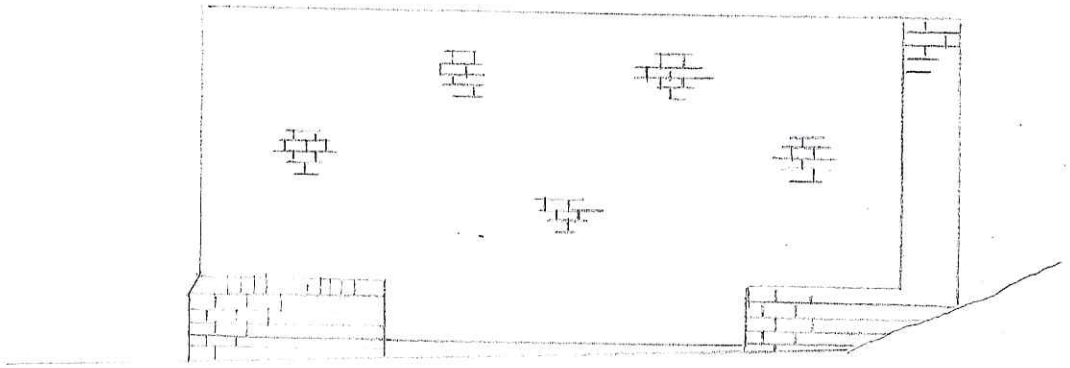

WEST

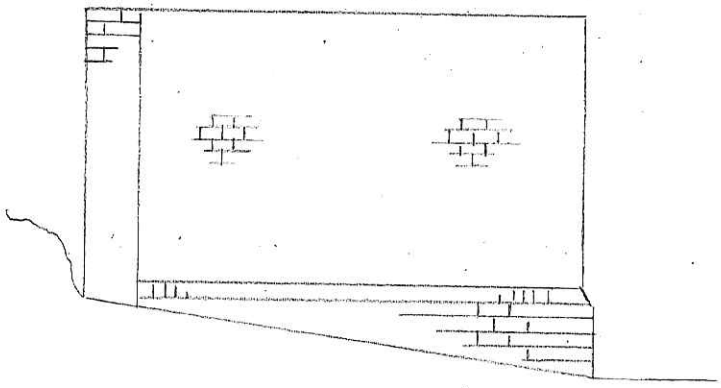

NORTH

ST EDWARDS PARK, CHEDDLETON
SUMMER HOUSE Nº2
PROPOSED NORTH & WEST ELEVATIONS
SCALE 1:50 DATE 01/2019
DRAWING No 0715/02